


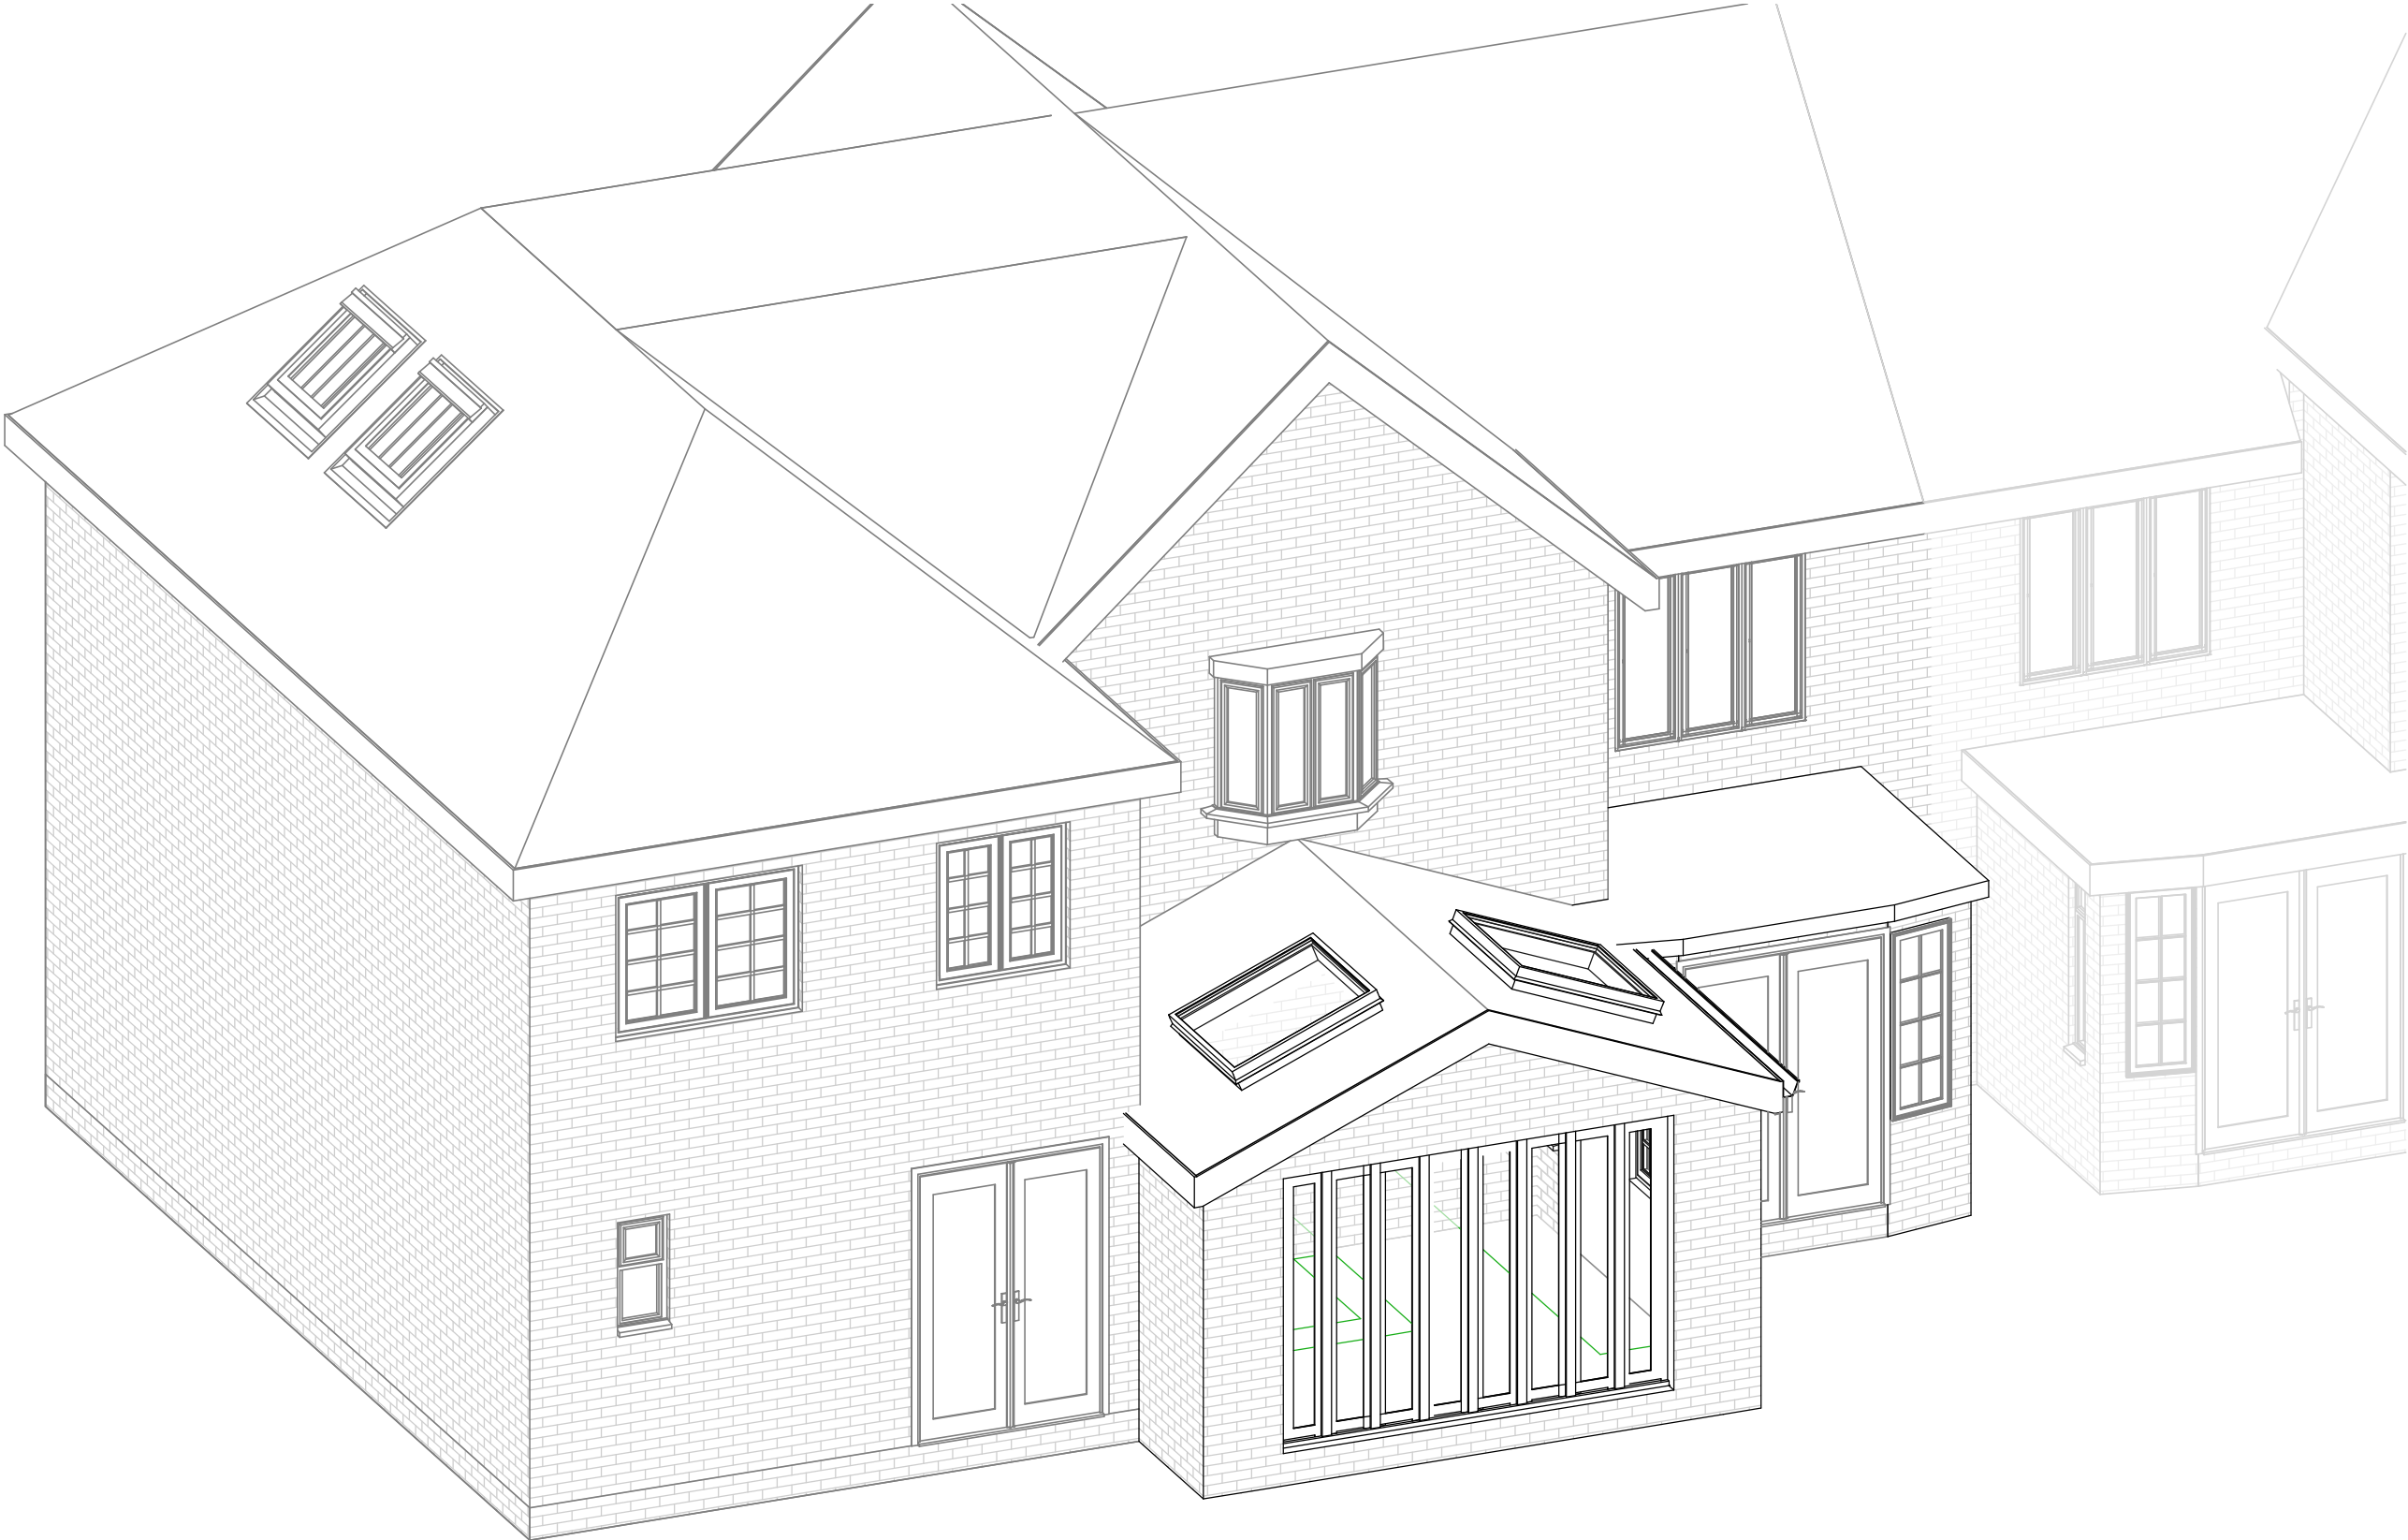

1:500		50
1:200		20
1:100		10
1:50		5

pd

parkers

executive

design

All measurement to be checked on site prior to any commenment
(C) Copyright of Parkers Design (Southern) Limited. Any reproduction of these drawings will require written authority from the copyright owner.

Parkers Design Limited - The Studio @ 90, PO9 2PR
www.pexd.co.uk - info@pexd.co.uk - 07776 008822

PROJECT	16 New Brighton Road PO10 7PS
SHEET	3D 1

CLIENT				Roberts	
Date	Issue Date	Scale (@ A3)			
Drawn by	SW	DRAWING NUMBER		REV	
Checked by	SR	P 5			