



PROPOSED


REAR
ELEVATION

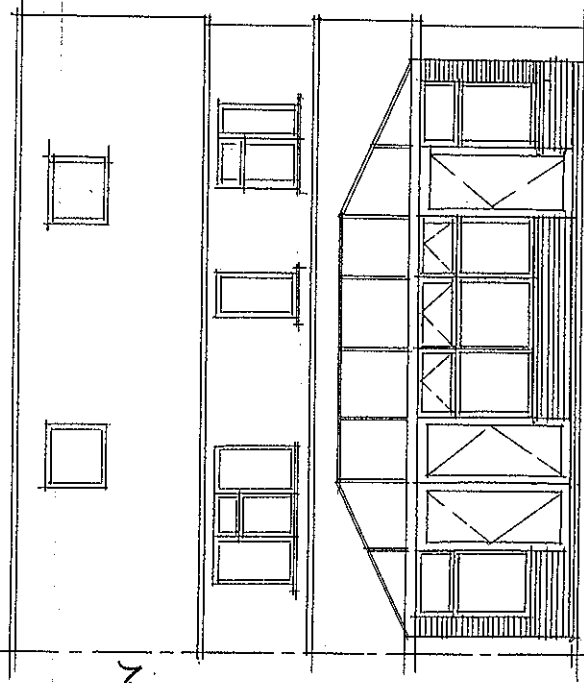

SIDE ELEVATIONS.

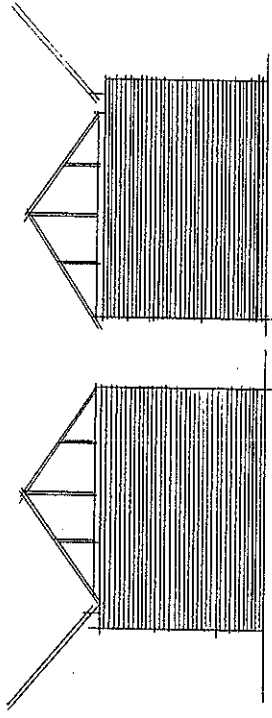

SCALE: 1:100 @ A4
10001

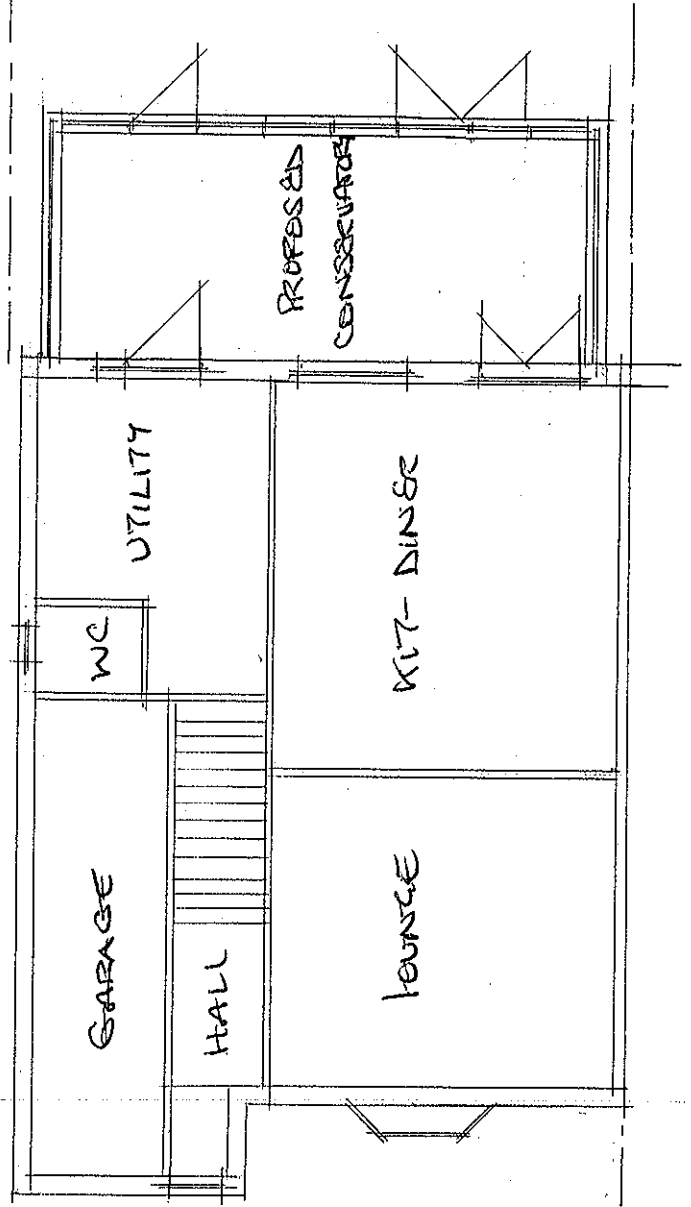

Mr & Mrs Eckett
4 Hazelholt Drive
Havant PO9 3DN

Drawing No.192/16 Scale 1:100
03.10.2016

Prestige Conservatories

David Pratt Planning & Survey Services
22 Alberta Close
Kesgrave
Ipswich
IP5 1HS
07889 957644

email dpsurvey22@aol.com