

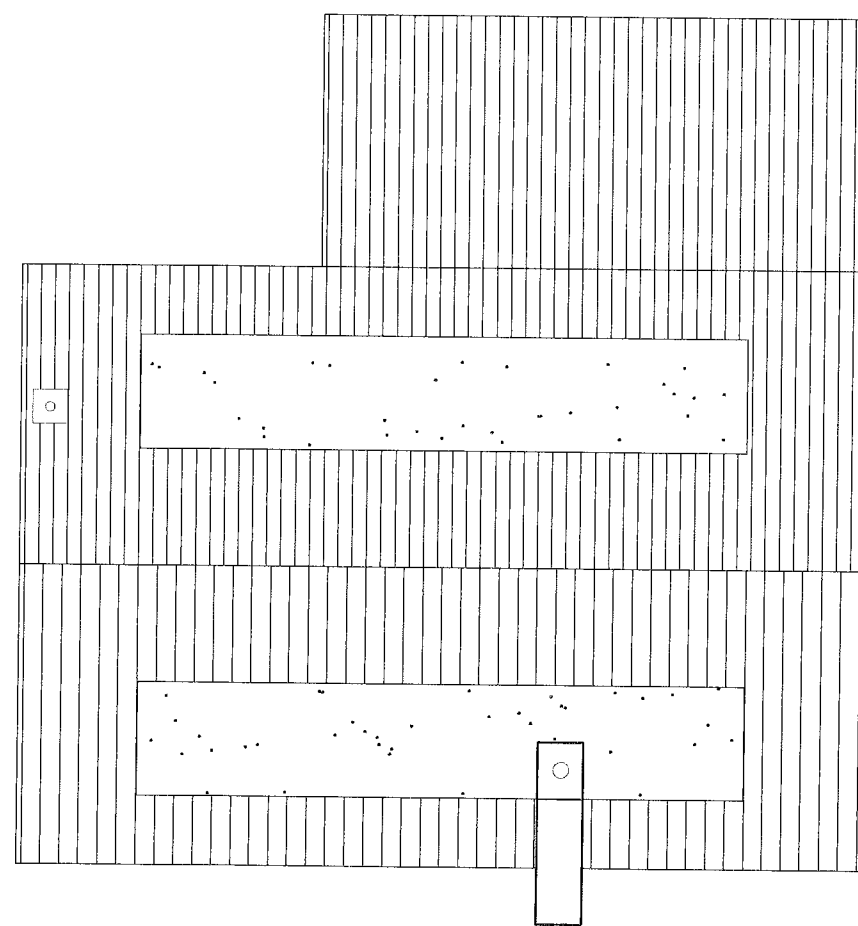
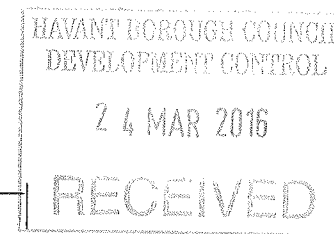


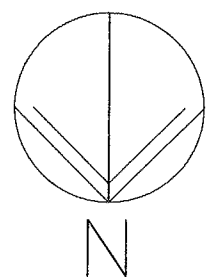

EXISTING

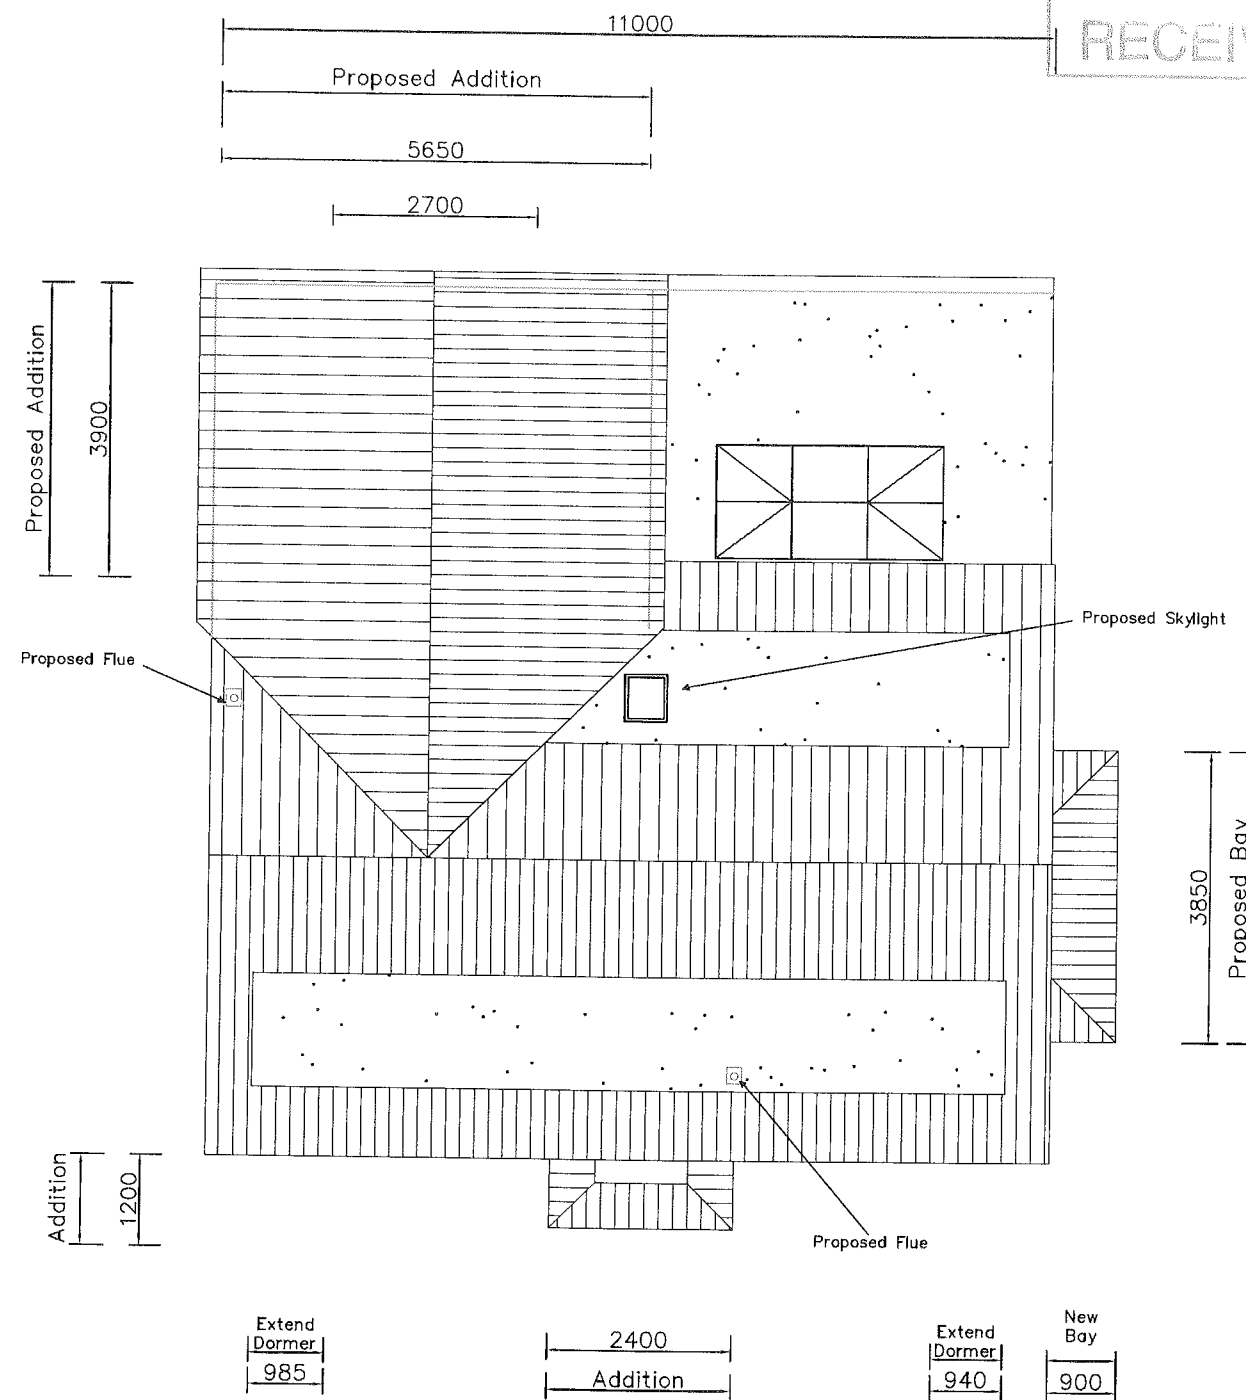


PROPOSED

32 Victoria Ave
Hayling Island
PO11 9AJ

Proposed Plans

Revisions

A.
B.
C.

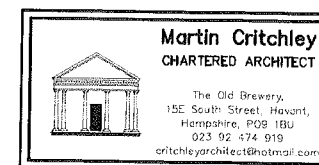

Scale A3=1:100
Drawn SAR
Date 15/03/16

metres

10

20

30

1449-427⁰