




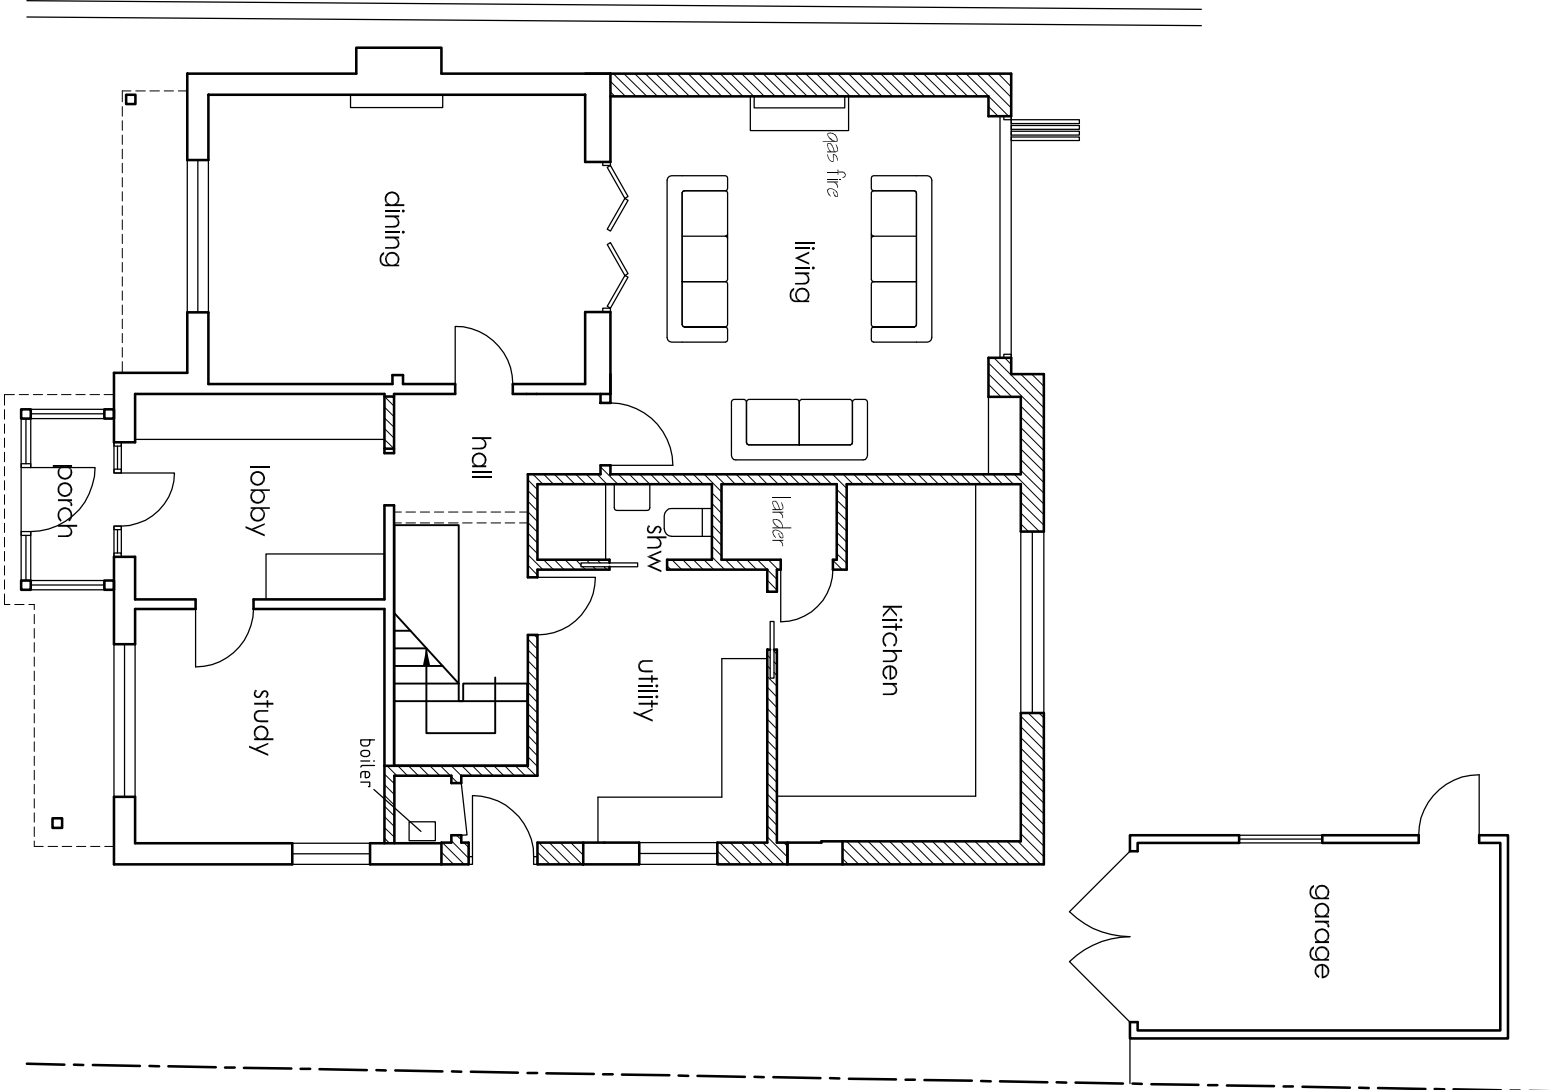

Ground
1:100

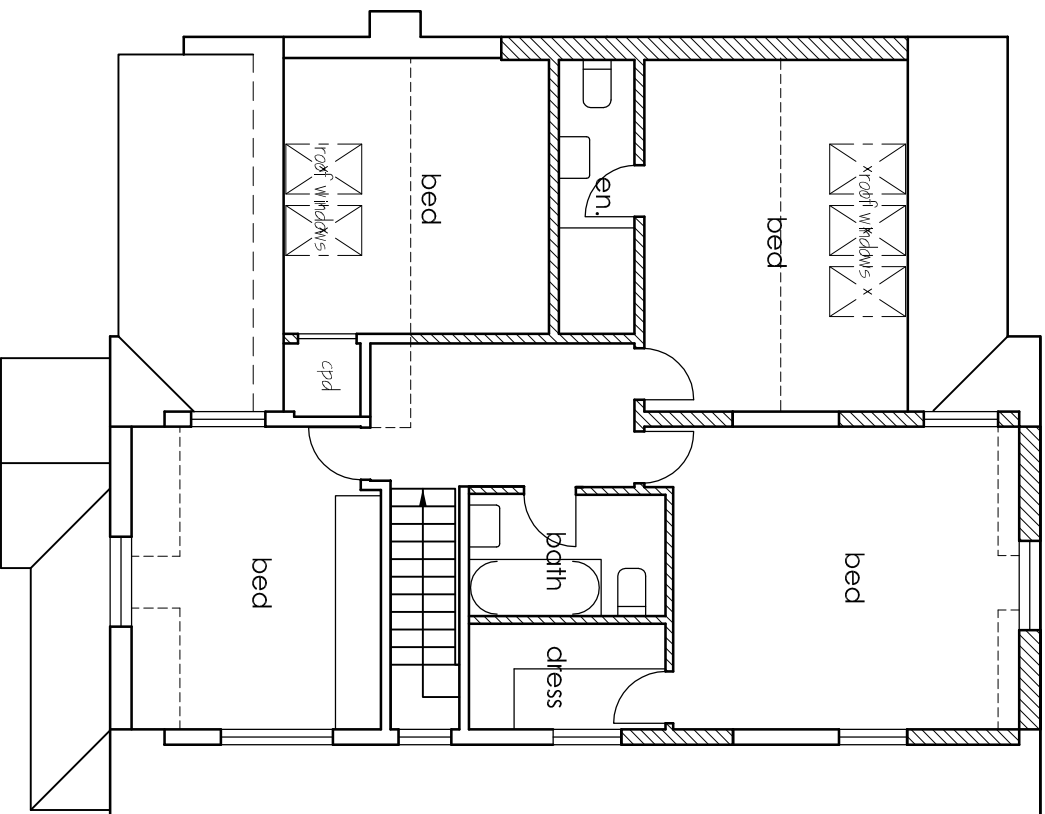

First
1:100

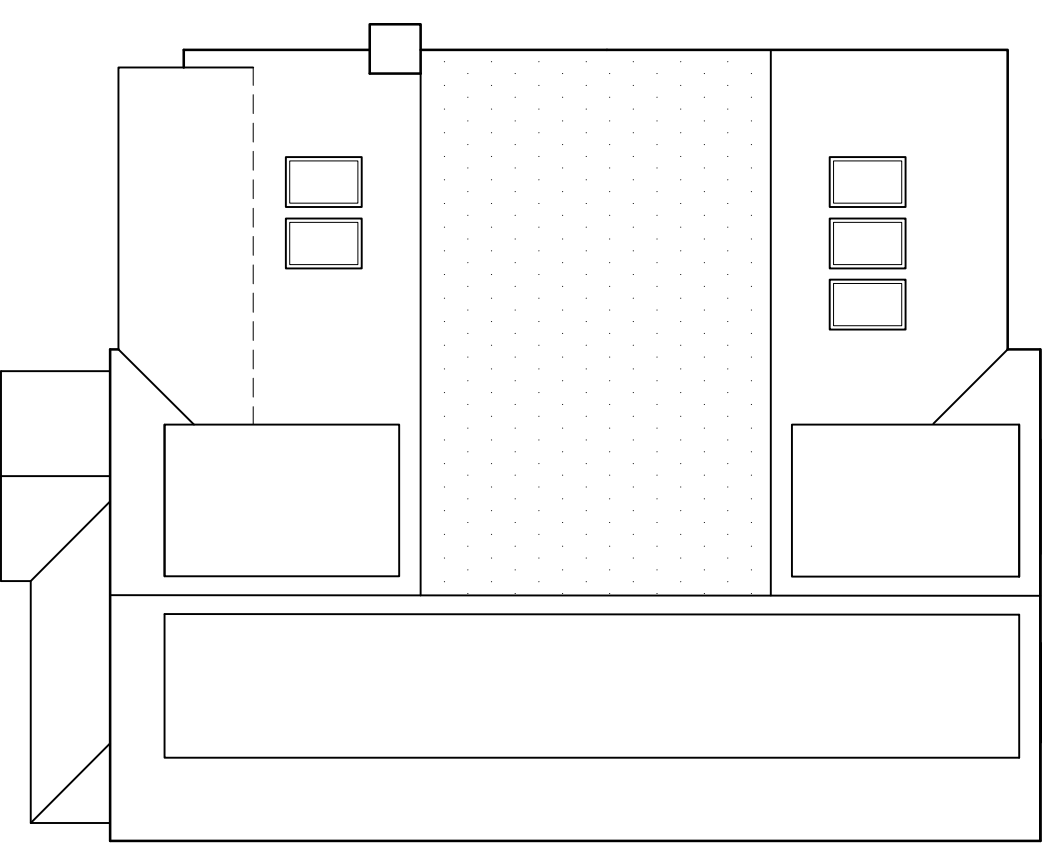

Roof
1:100