


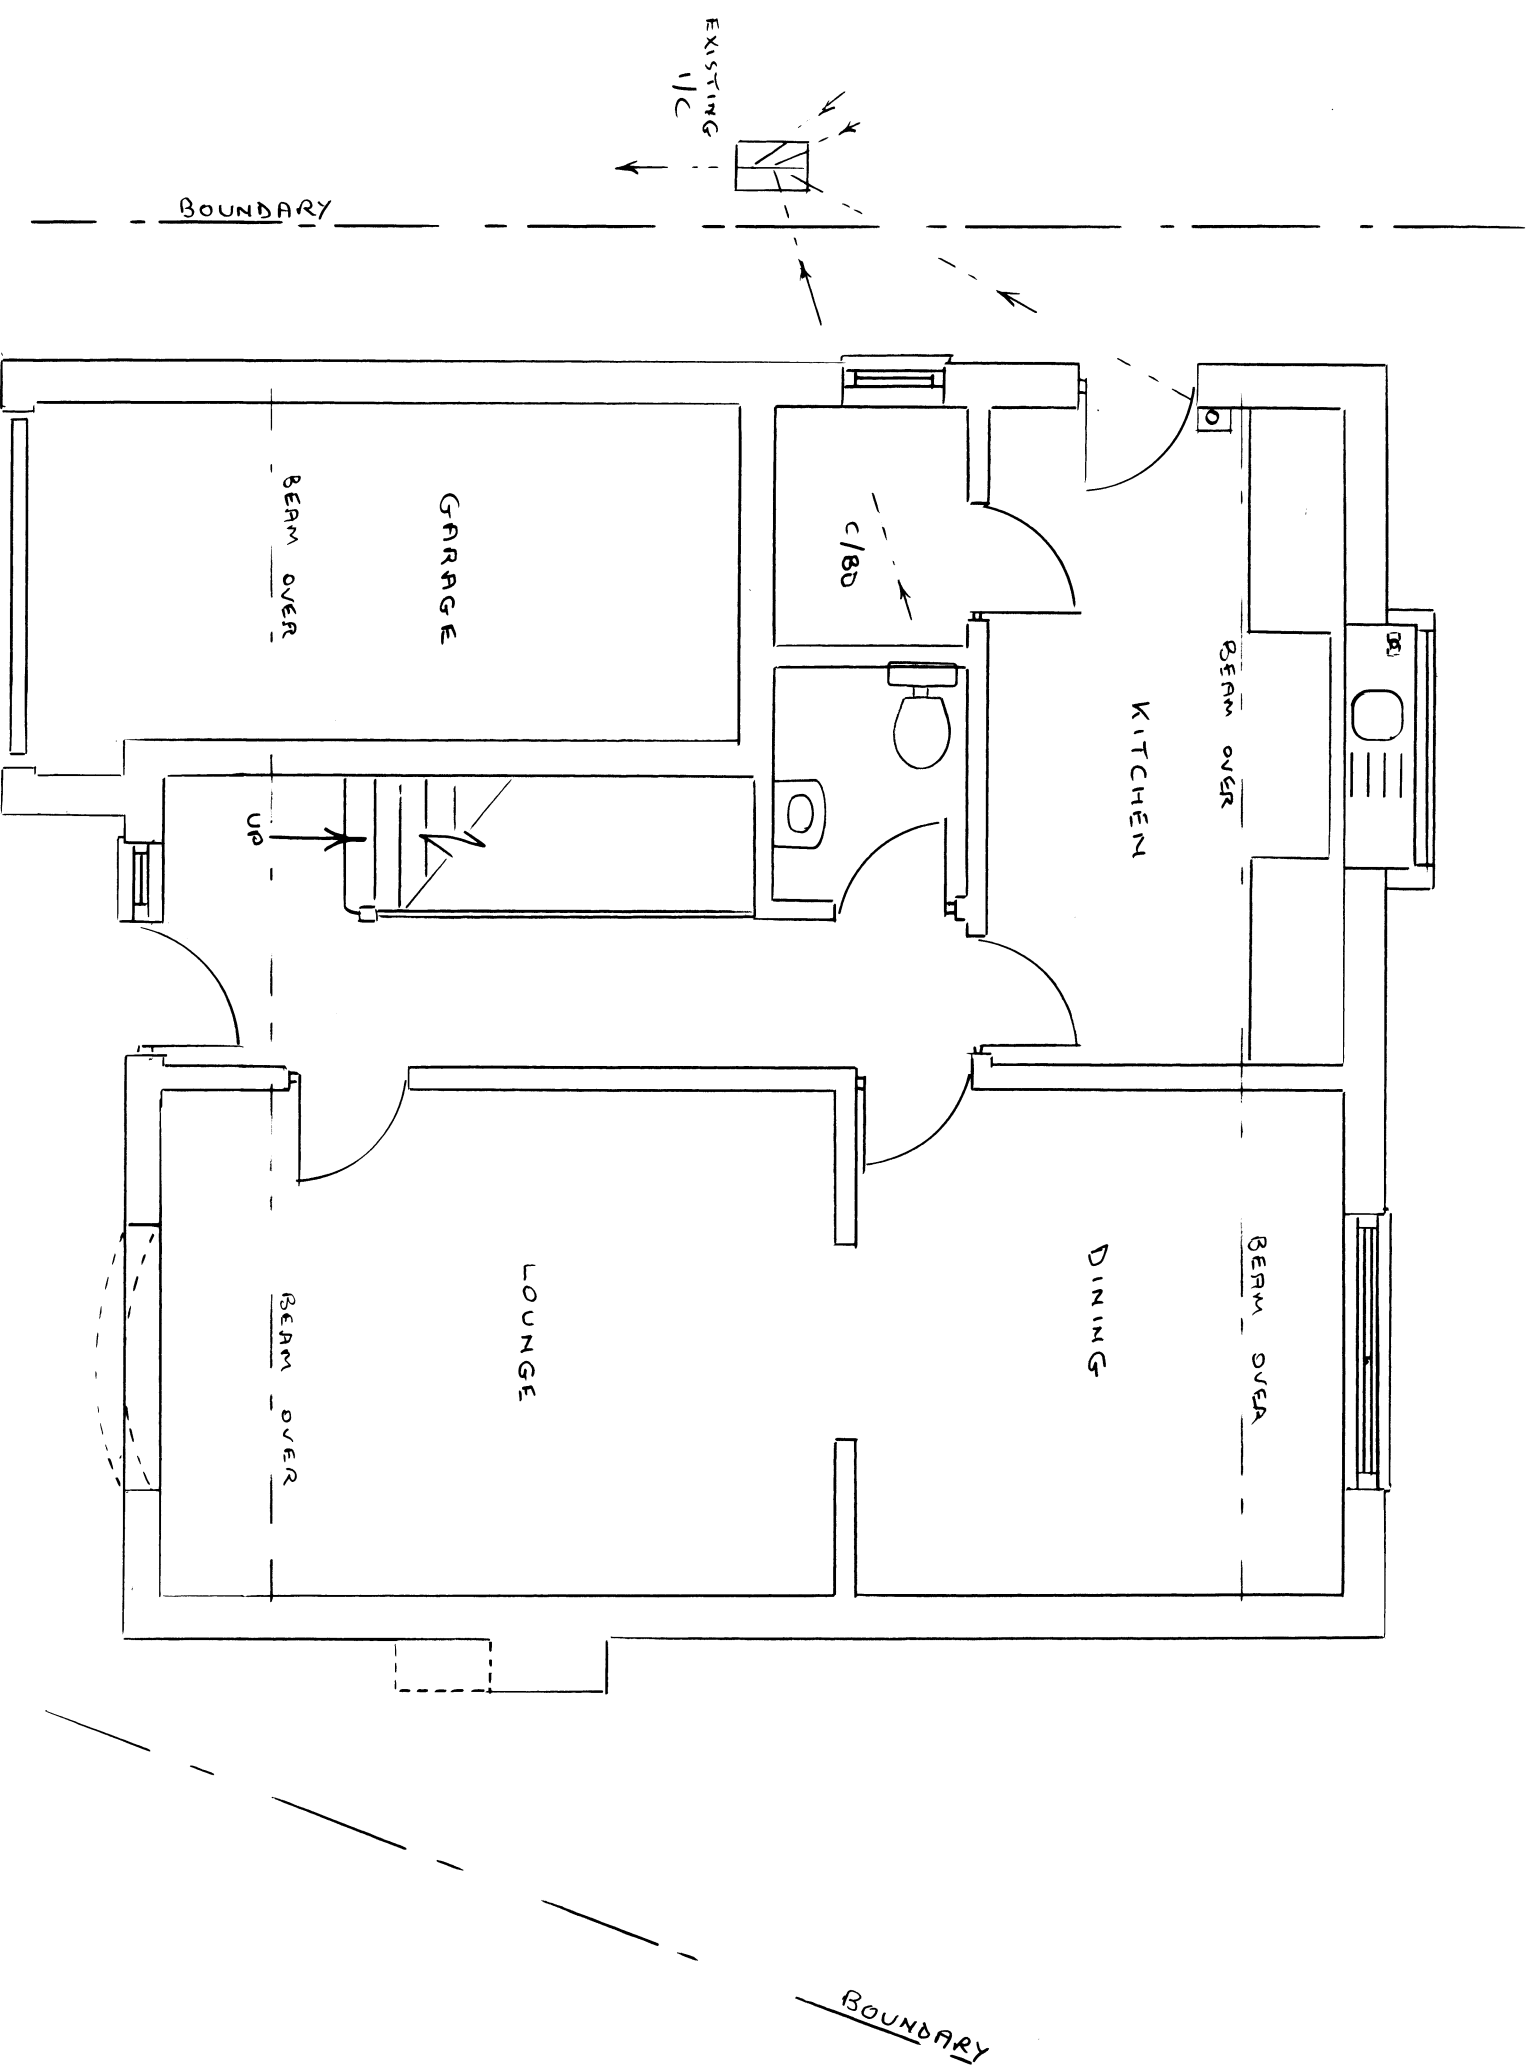

EXISTING GROUND FLOOR 1:50

ROGER CLARK (ARCHITECTURAL SERVICES)	
Tel: 023 9237 3841	
PLAN No:	24420 / 1
Existing Ground Floor	Scale: 1:50 @A3
PROPOSED EXTENSION	
32 COVERT GROVE	
WATERLOOVILLE	