




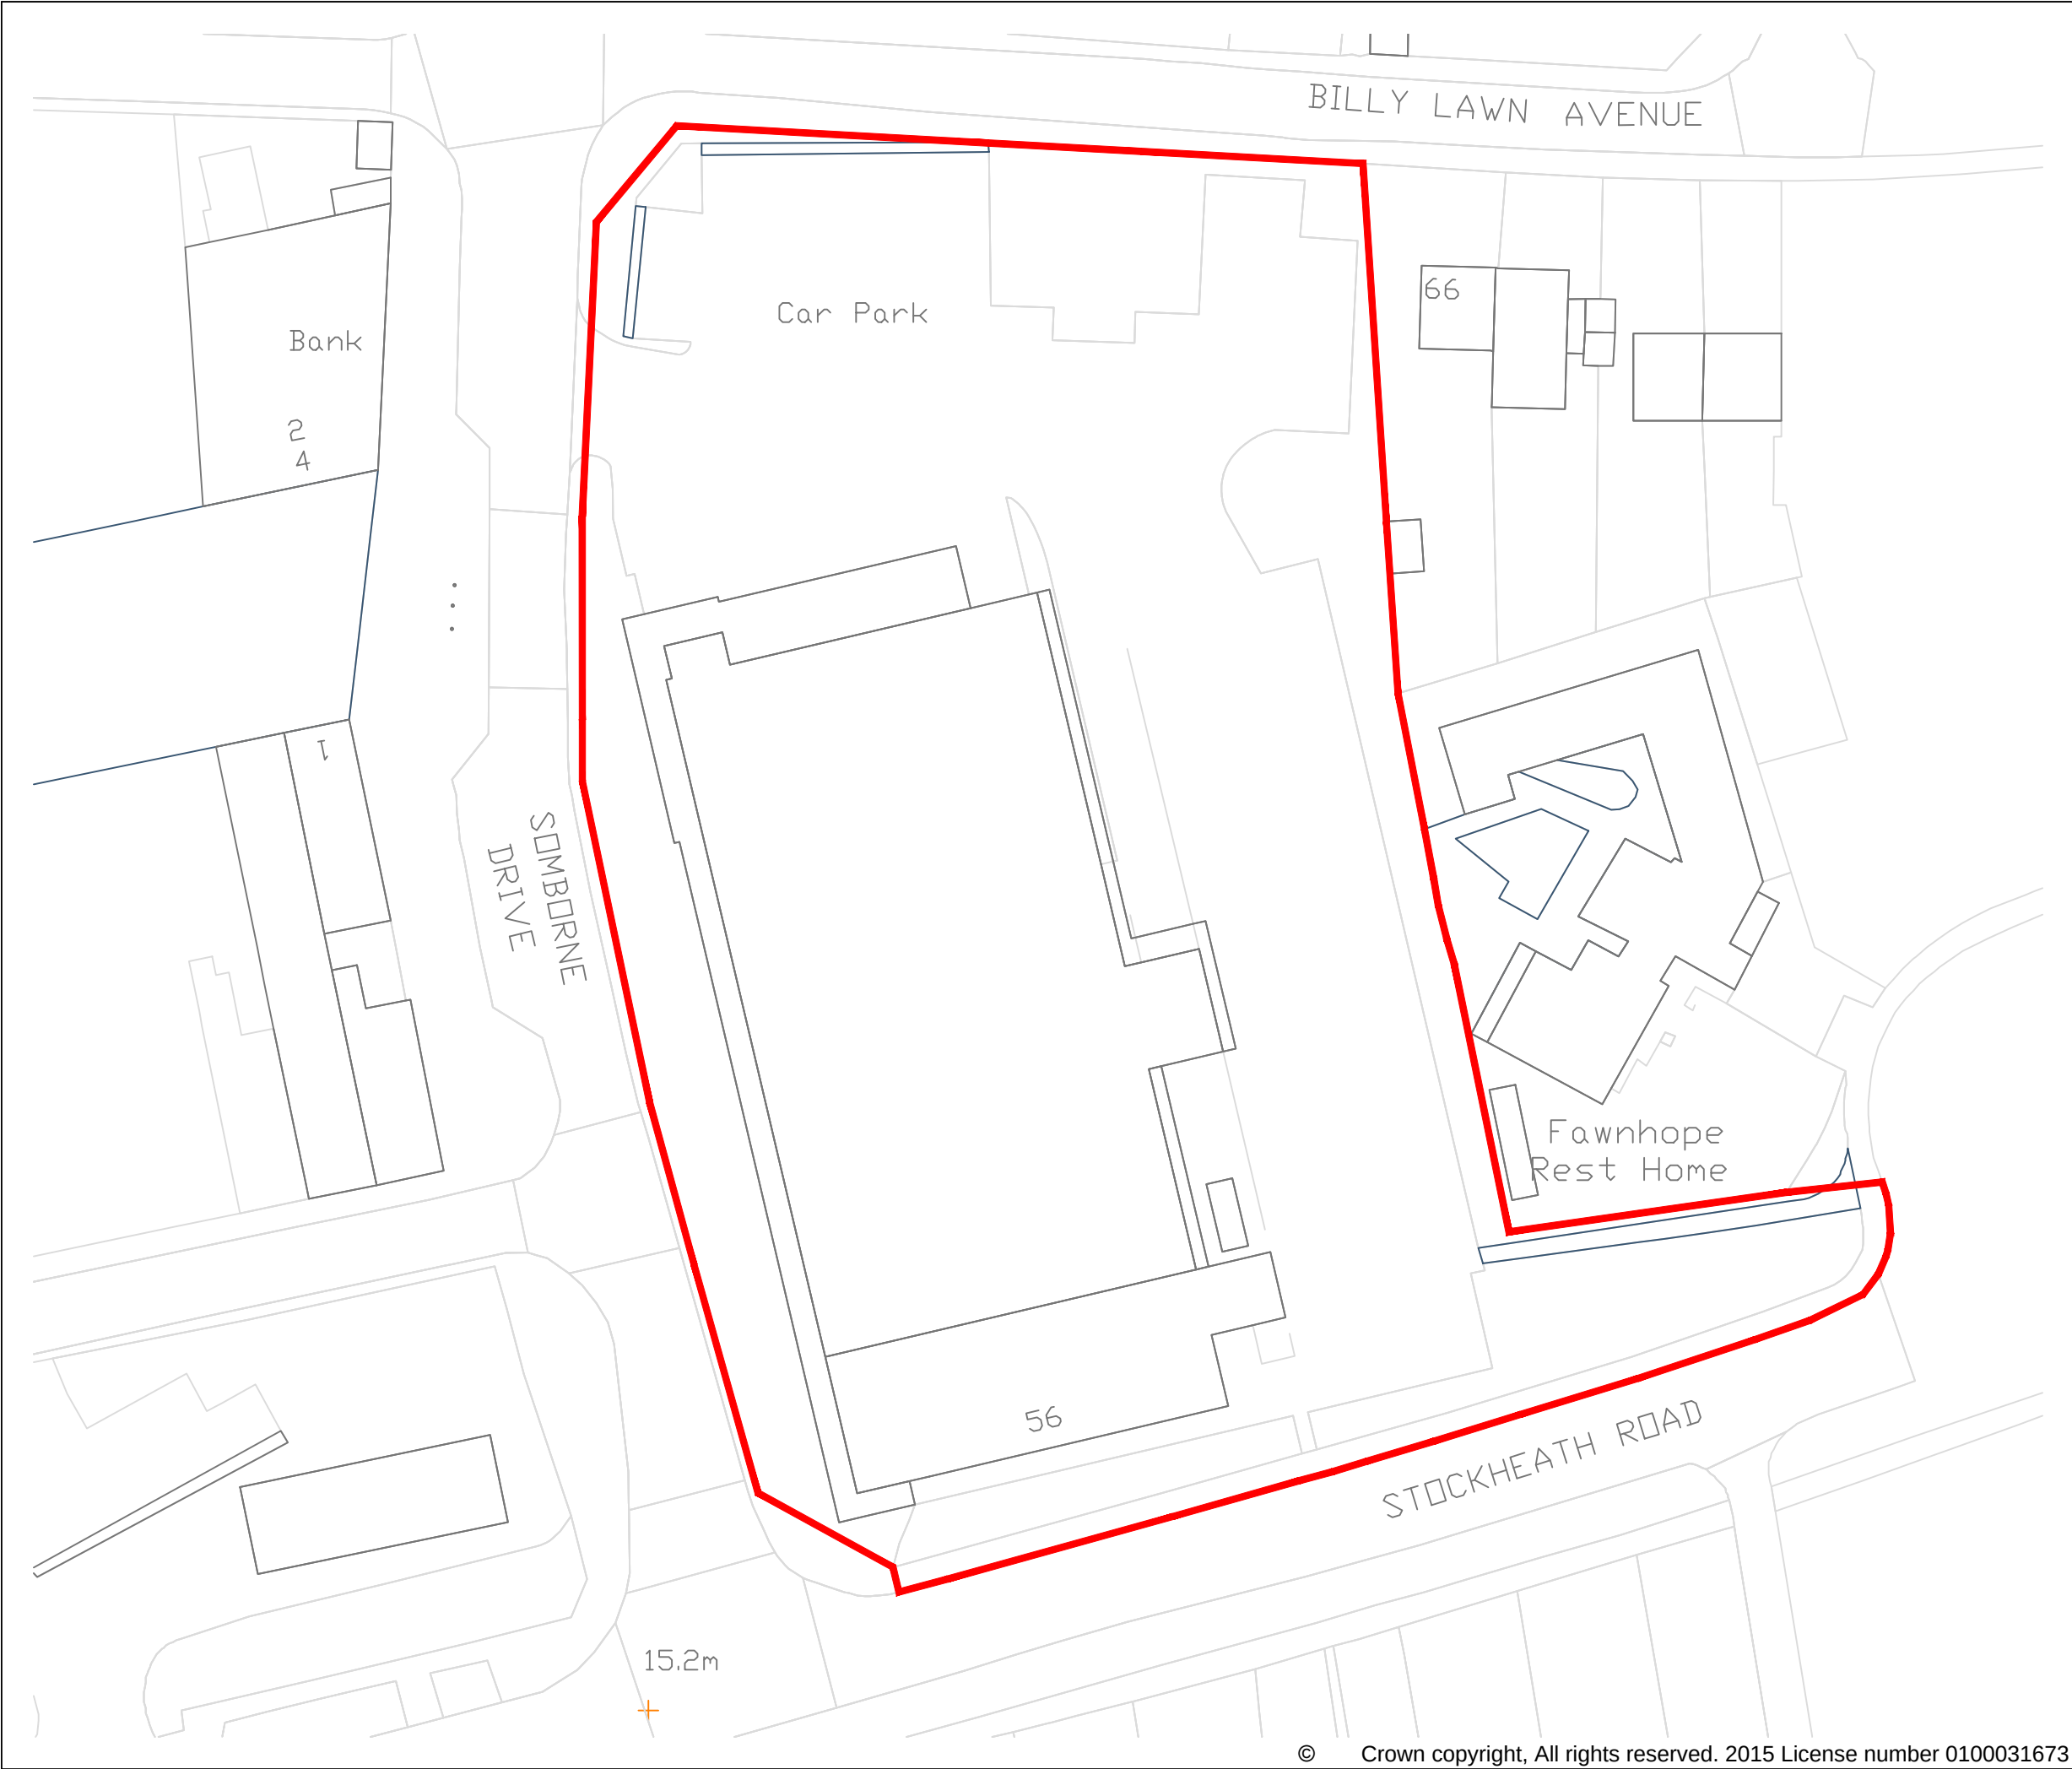

© 2015 RPS Group
Notes
1. This drawing has been prepared in accordance with the scope of RPS's appointment with its client and is subject to the terms and conditions of that appointment. RPS accepts no liability for any use of this document other than by its client and only for the purposes for which it was prepared and provided.
2. If received electronically it is the recipients responsibility to print to correct scale. Only written dimensions should be used.

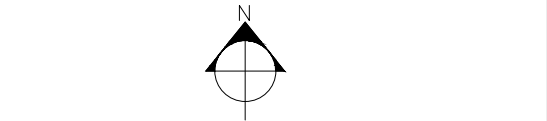

Rev	Description	Date	Initial	Checked

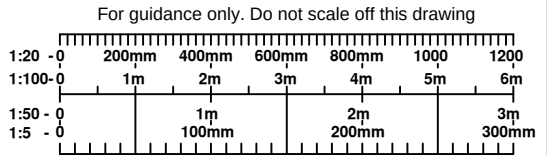

Park House, Greyfriars Road,
Cardiff, CF10 3AF
T: +44(0)2920 668662 E: rpsca@rpsgroup.com F:
+44(0)2920 668622

Client LIDL UK

Project S73 APPLICATION

Title SITE LOCATION PLAN

Status	Drawn By	PM/Checked by
FINAL	GG	KG
Job Ref	Scale @ A3	Date Created
JPW0814	1:500	NOV 15
Drawing Number		Rev
JPW0814-001		-