

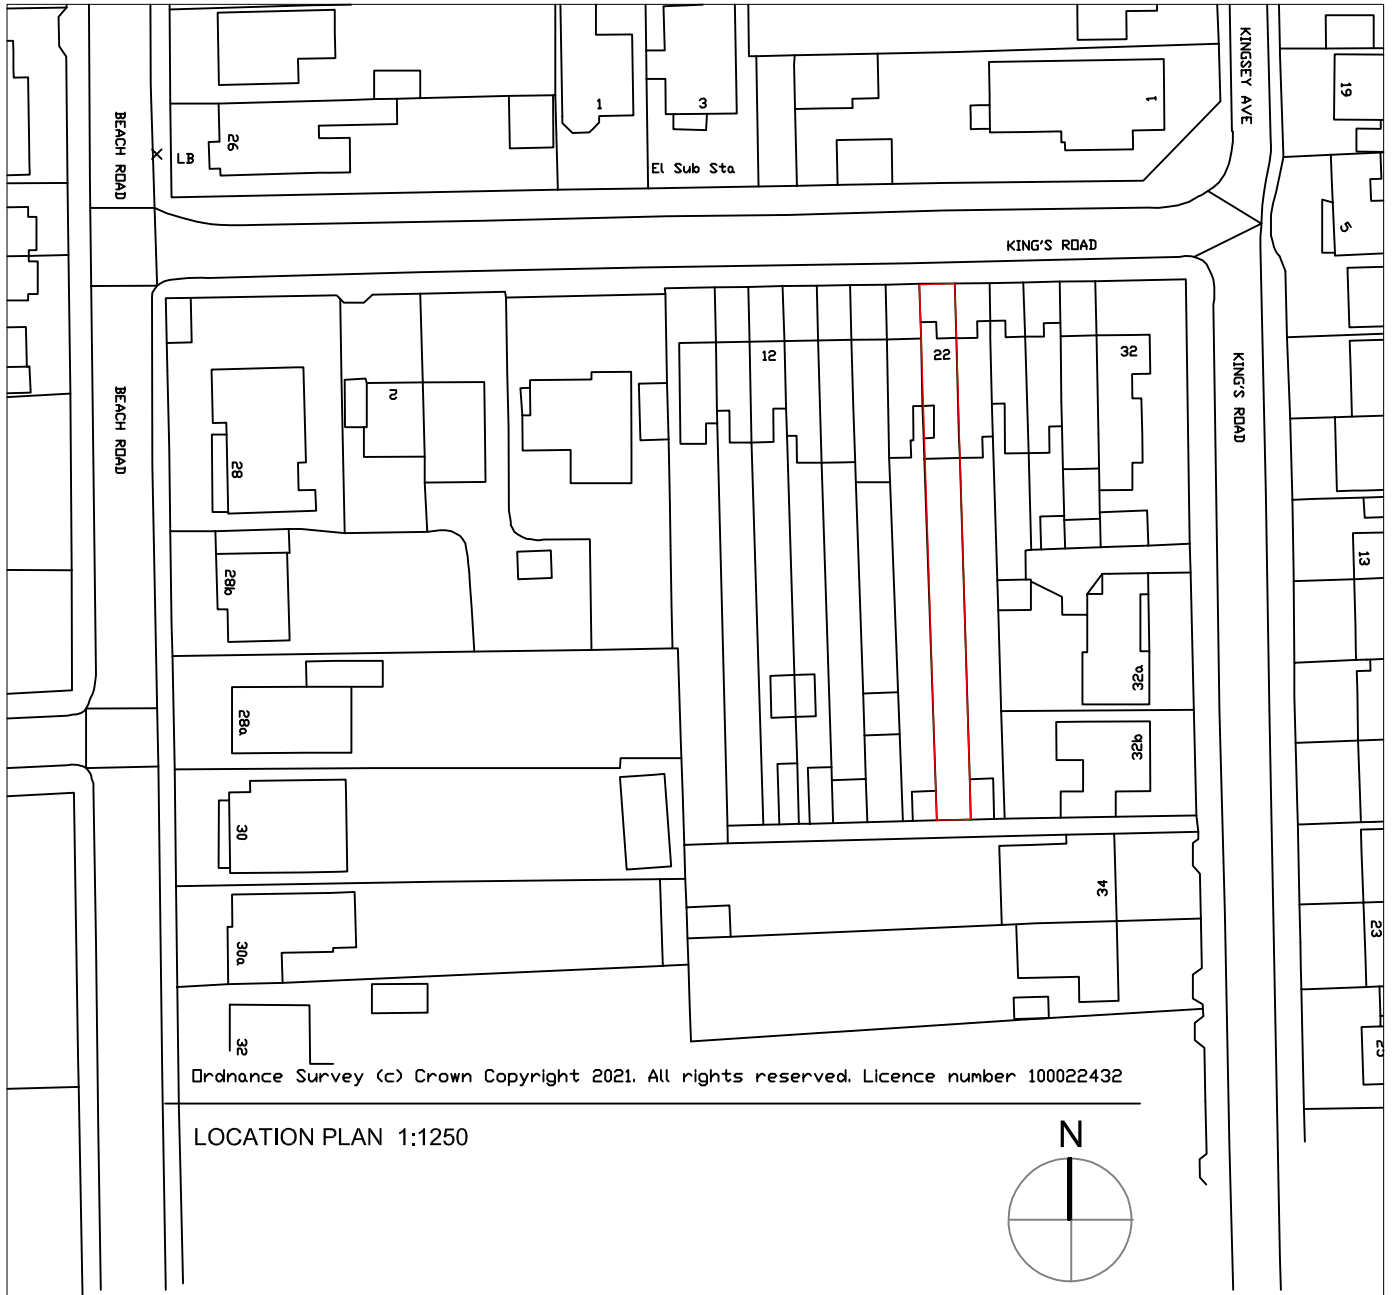


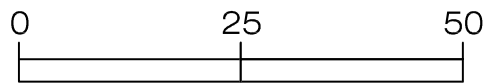

Ordnance Survey (c) Crown Copyright 2021. All rights reserved. Licence number 100022432

LOCATION PLAN 1:1250

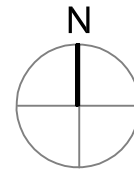

SCALE 1:1250

PROJECT : PROPOSED REAR EXTENSION
22 KINGS ROAD
EMSWORTH PO10 7HN

CLIENT : BARNES

DWG : LOCATION PLAN

DATE : 27 /07 /21

SCALE : 1:1250 @ A4

DRAWN : AB

DWG. NO. : 252-01-PL REV. :

 ANNE BARNES | ARCHITECT

47 Marlborough Park North,
Belfast BT9 6HL
Northern Ireland
MOB: +00447970371292
Email:annebarnes@ntlworld.com

THIS DRAWING IS COPYRIGHT