



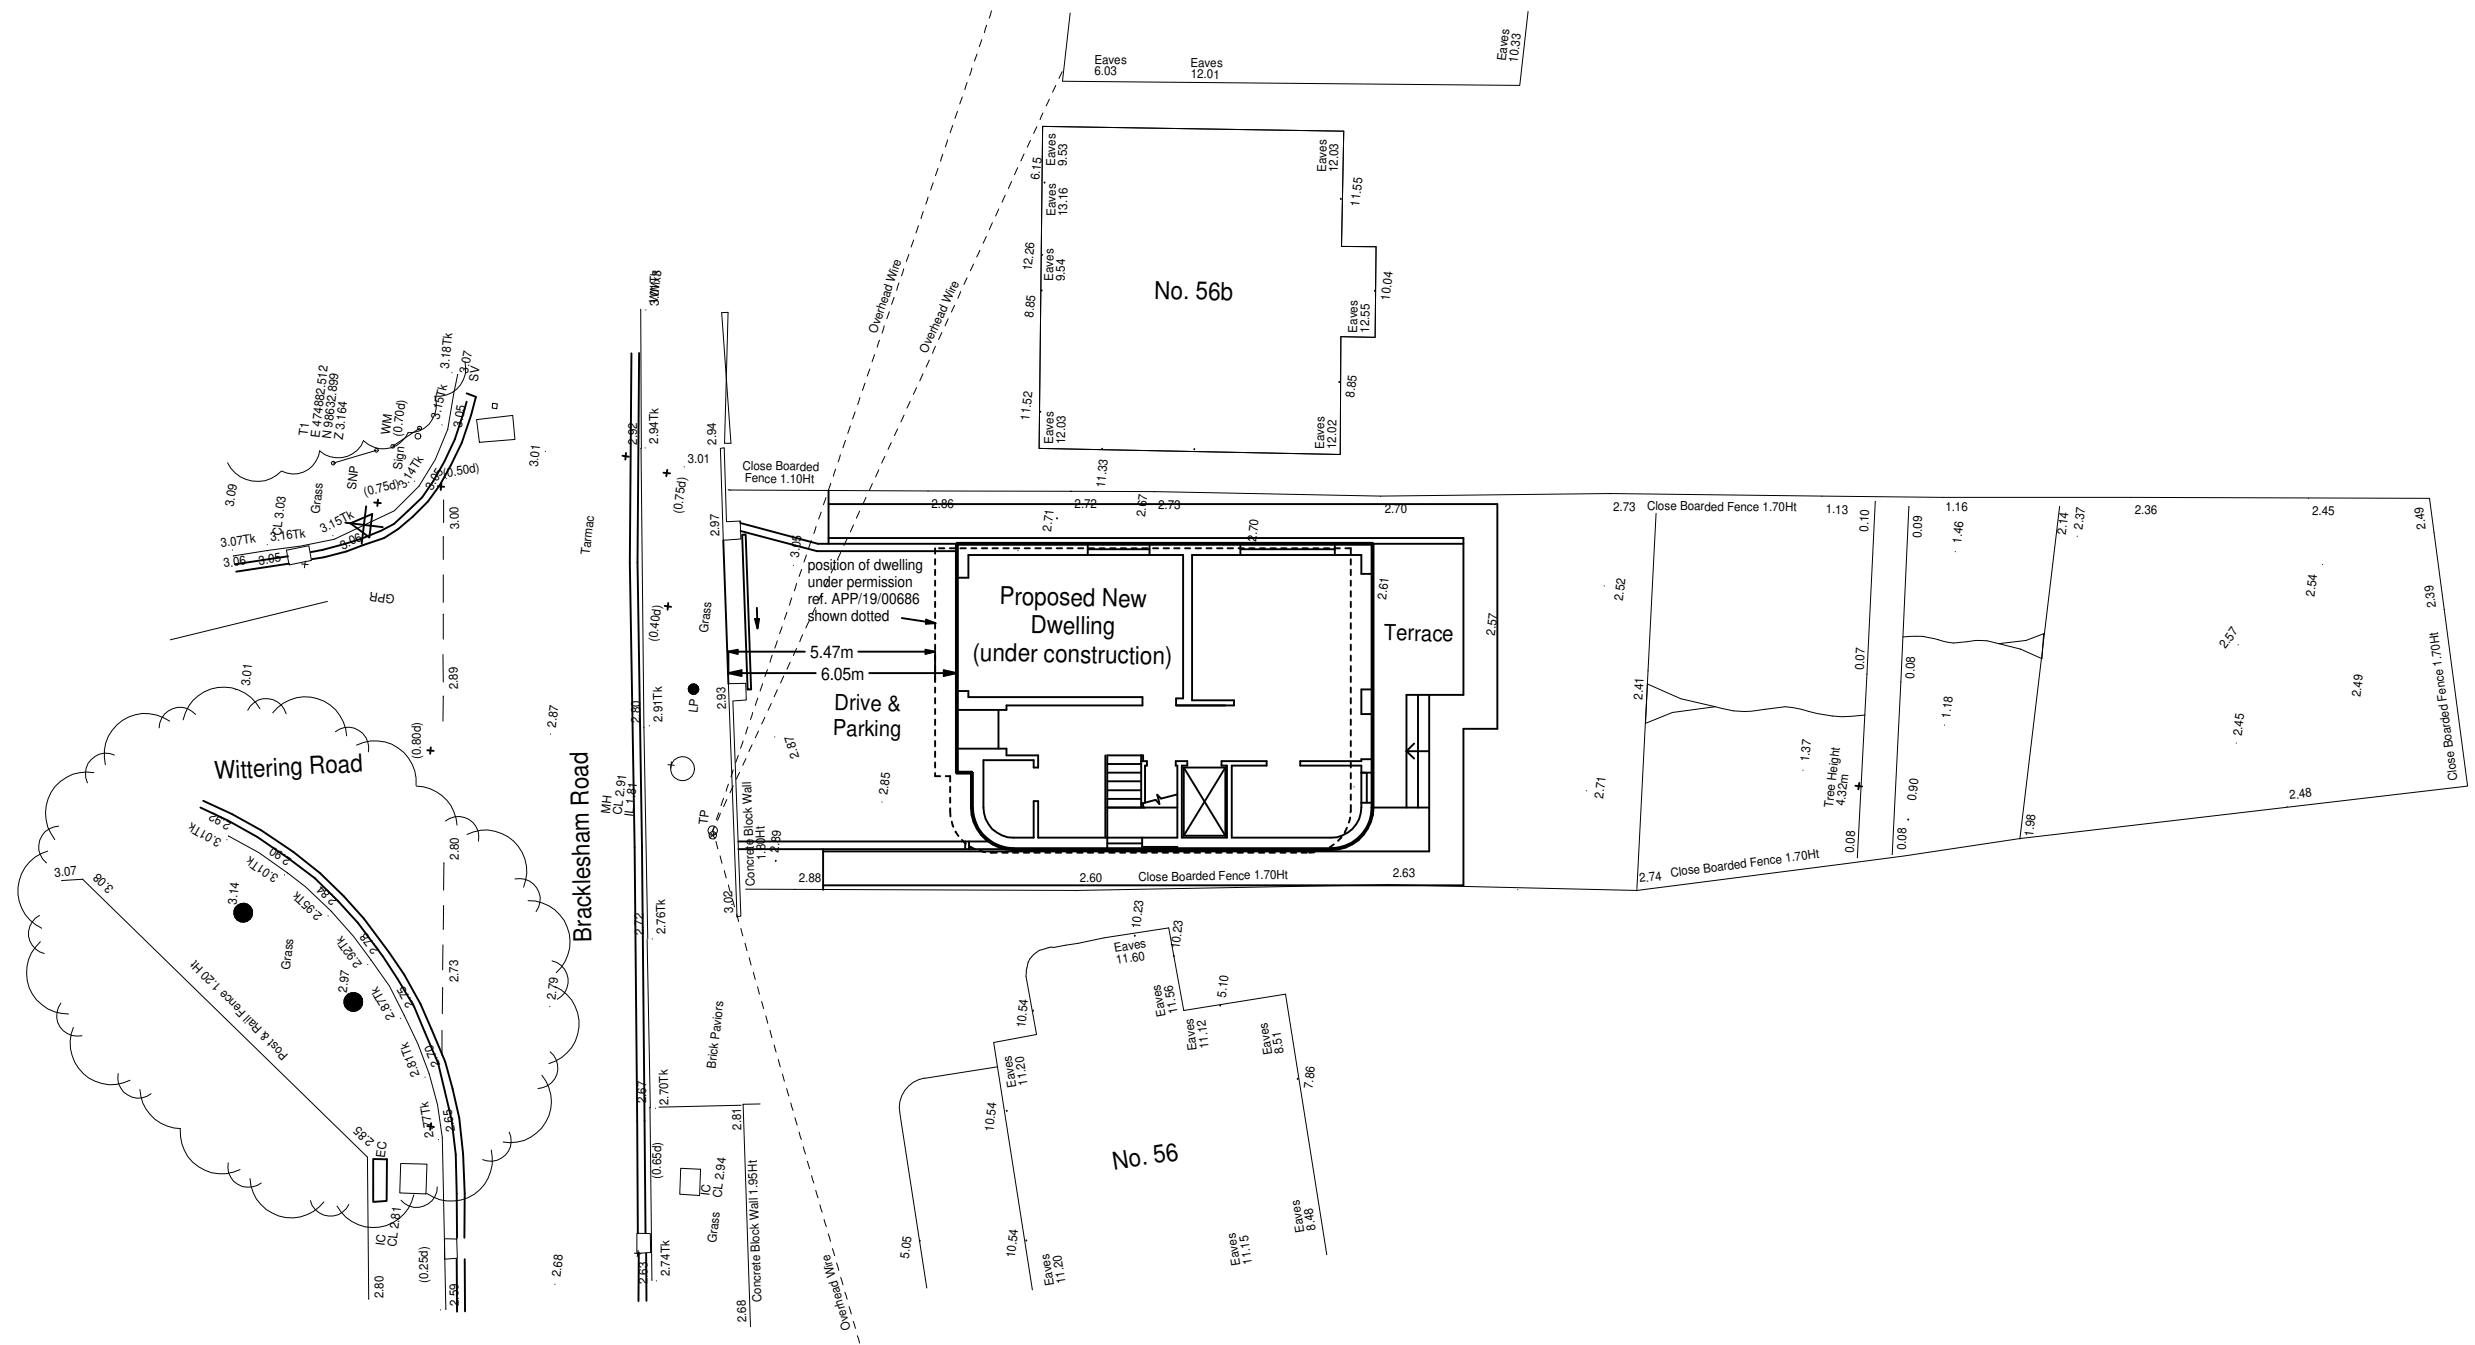

Proposed Site Plan 1:200

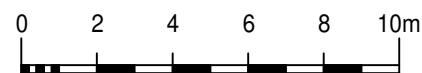

drawing	revisions				sheet size
	no.	rev.	date	scale(s)	
PROPOSED SITE PLAN	22107/102		SEP 2021	1:200	A3
client					
MR. ROBERT HUGHES					
project					
THREE BEDROOM DETACHED TOWNHOUSE 56A BRACKLESHAM ROAD HAYLING ISLAND, HAMPSHIRE PO11 9SJ					
This drawing is the copyright of the Architect and must not be reproduced without permission, except by the Local Planning Authority for planning purposes. Figured dimensions to be taken in preference to scaled. Dimensions to be checked on site before work commences. No deviation from this drawing will be permitted without the prior written consent of the Architect. Ground floor slabs, foundations, structure, etc., and all work below ground is shown provisionally and inspection of ground conditions is essential prior to work commencing. Reassessment is essential when the ground conditions are apparent and redesign may be necessary in the light of soil conditions found. The responsibility for establishing the soil and subsoil conditions rests with the Contractor.					
Jeffrey Douglas Chartered Architect 60a Sinah Lane Hayling Island Hampshire PO11 0HH Tel: (023) 9246 8889 E-mail: jdo@jeffreydouglas.co.uk					