


APPENDIX A

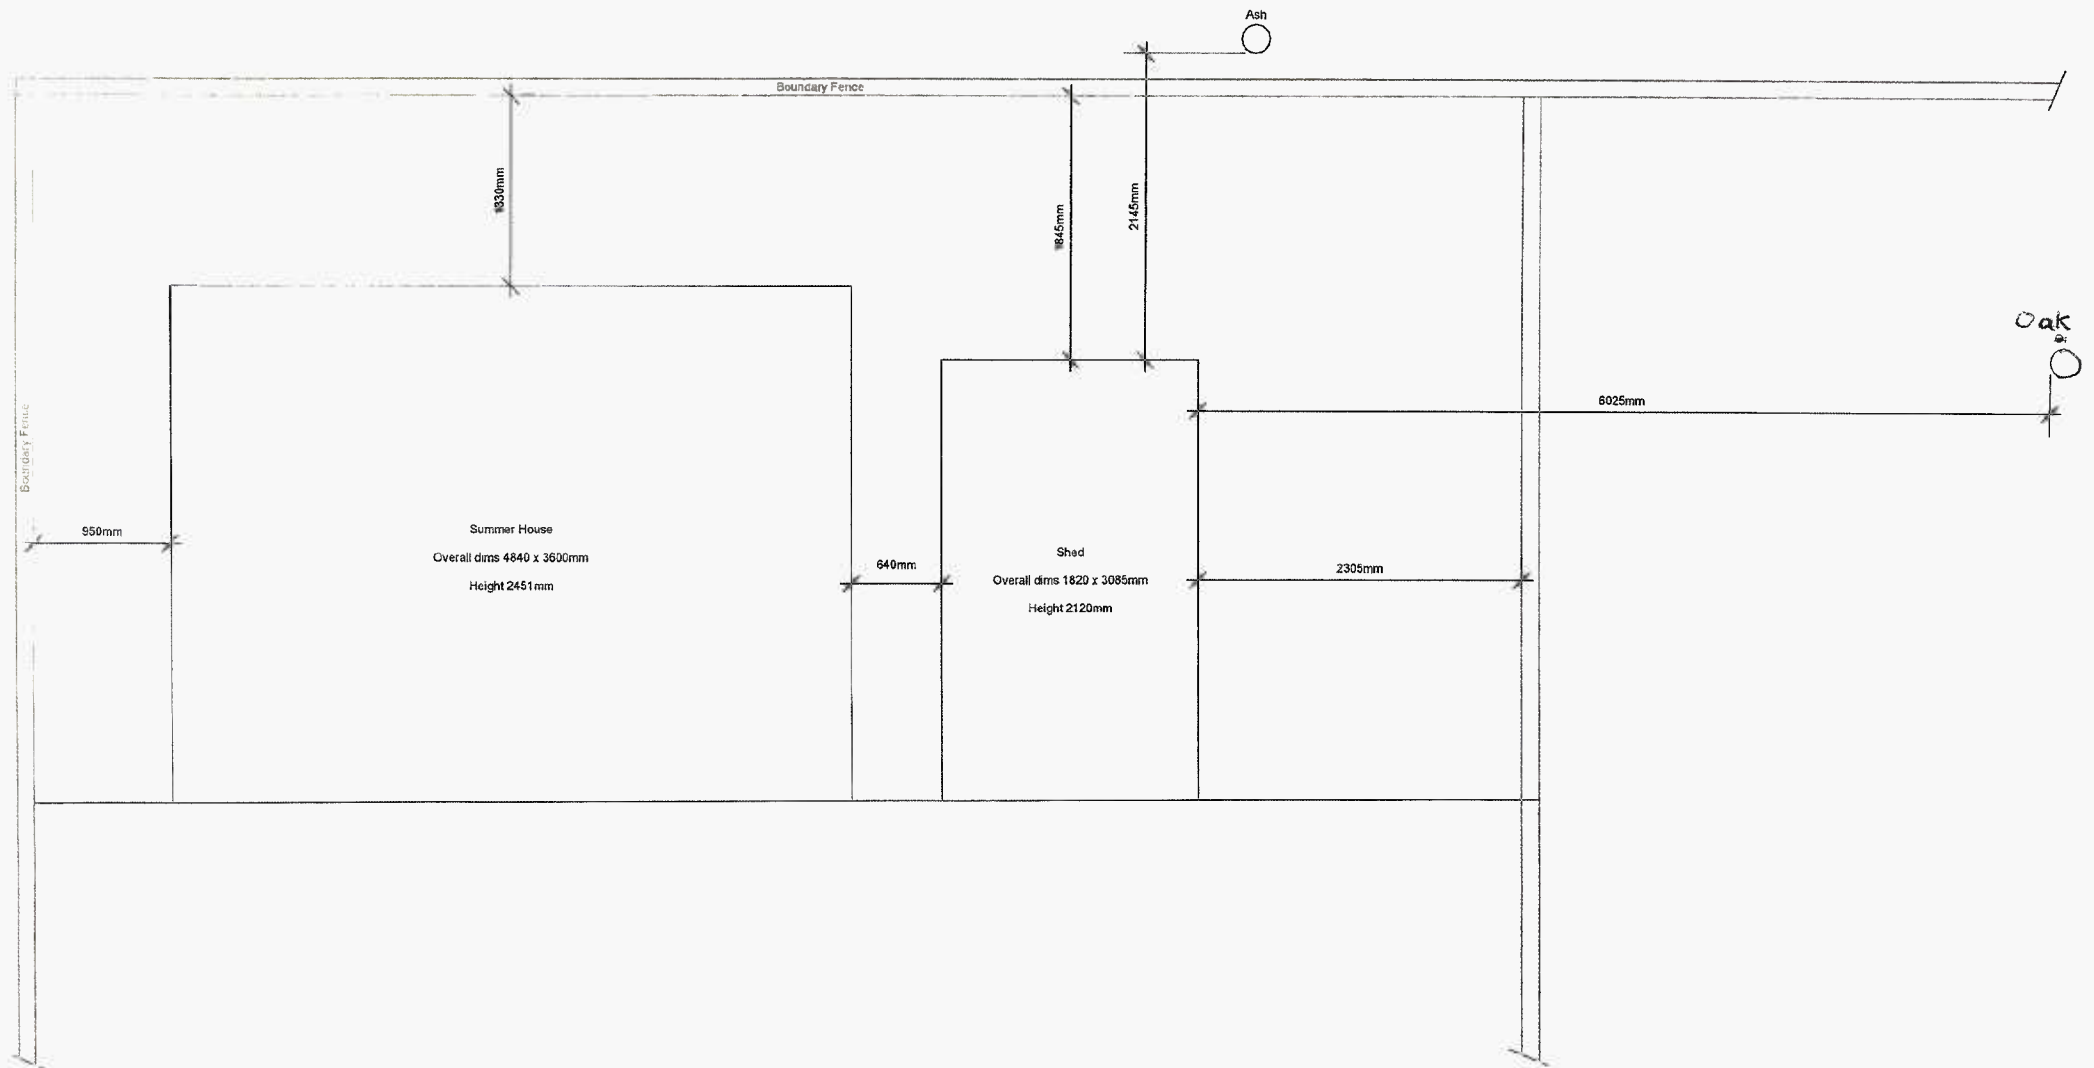

1:50 scale

17 Wedgwood Way Summer House and Garden Shed Retrospective Planning