

SCALING OFF THIS DRAWING IS FOR PRICING PURPOSES ONLY. ALL DIMENSIONS MUST BE VERIFIED ON SITE FOR CONSTRUCTION AND FABRICATION.


TO BE READ IN CONJUNCTION WITH RJD STANDARD BRIEFING DOCUMENT AND ALL RELEVANT STRUCTURAL DRAWINGS/SIGNAGE DRAWING

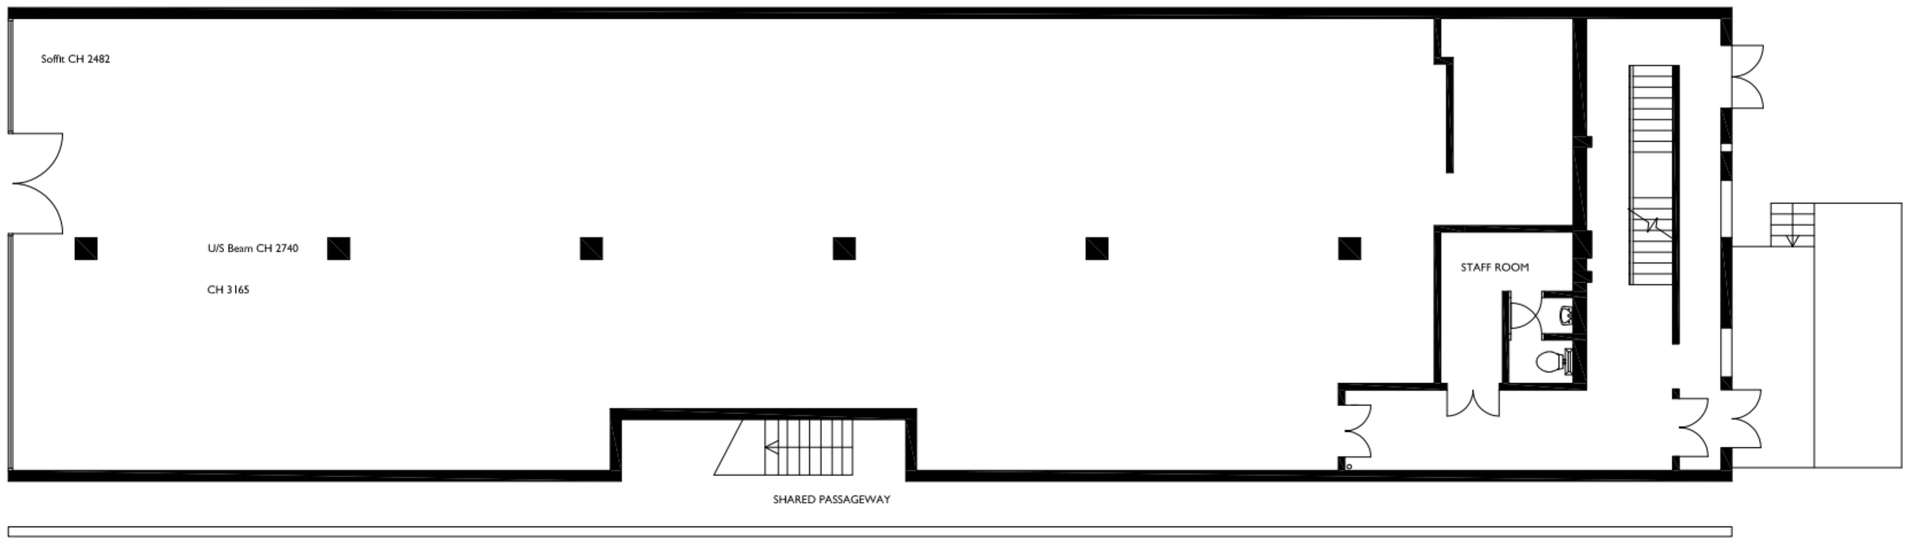

GROUND FLOOR LAYOUT AS EXISTING

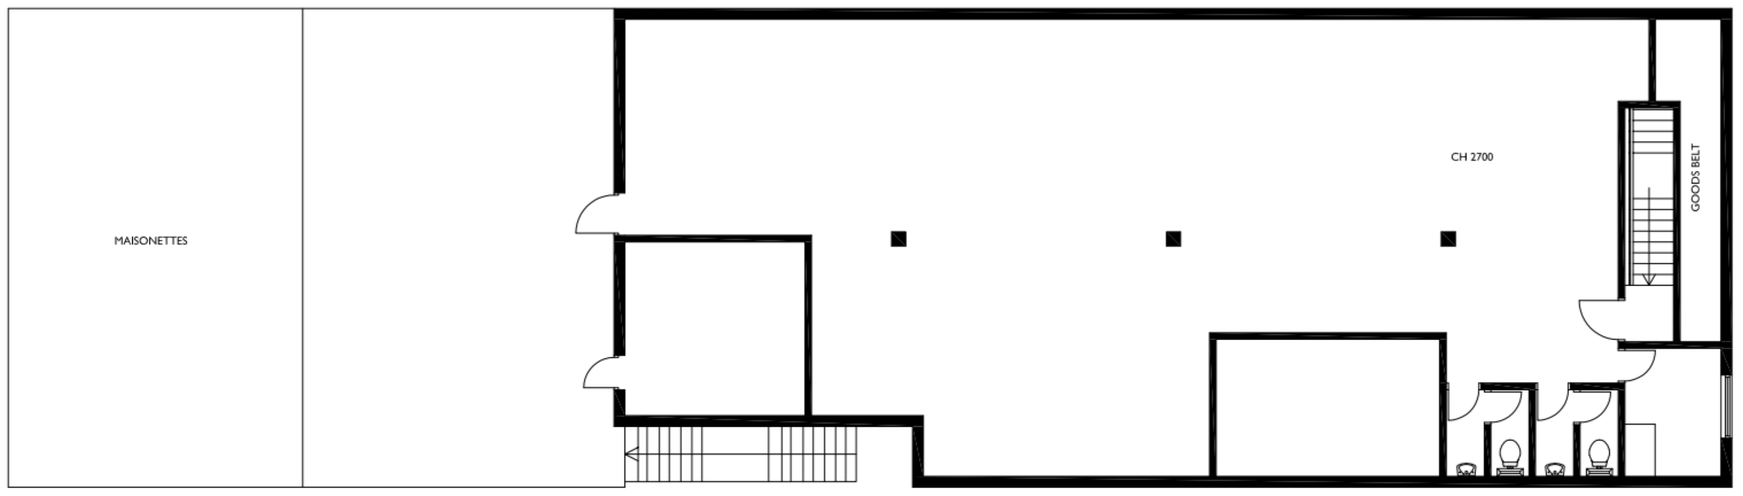


FIRST FLOOR LAYOUT AS EXISTING

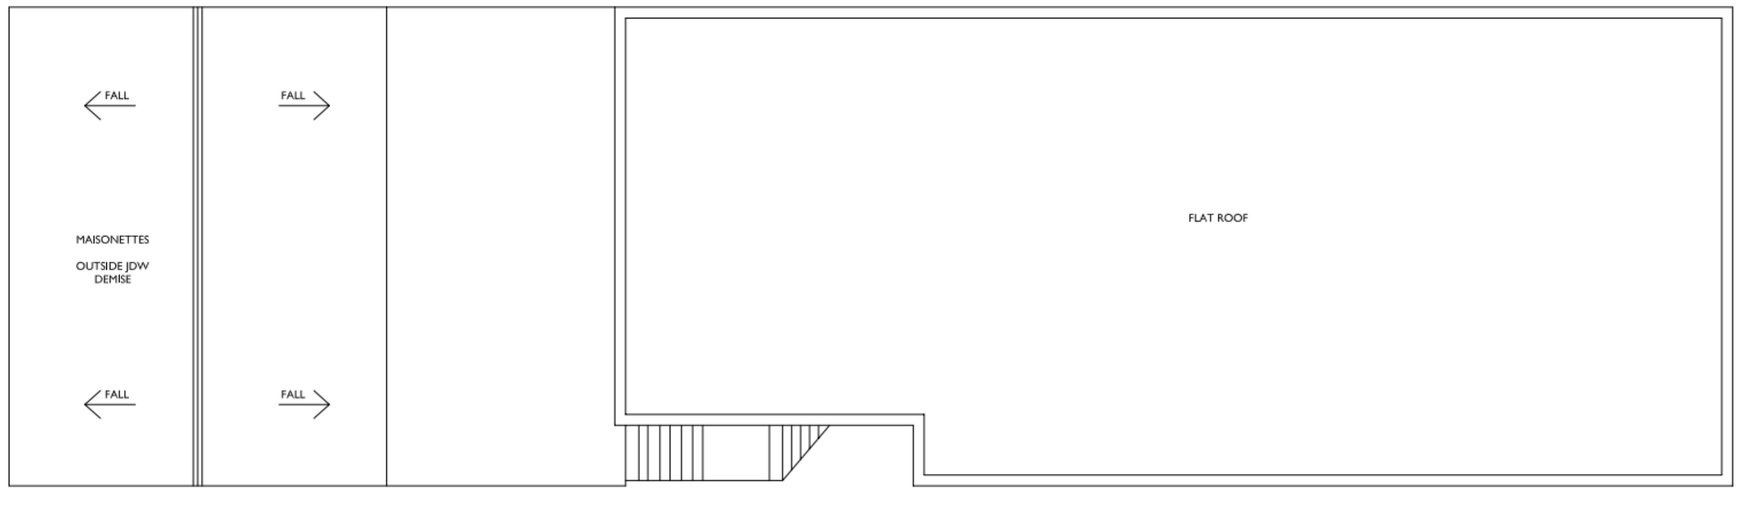

ROOF LAYOUT AS EXISTING

PERMIT

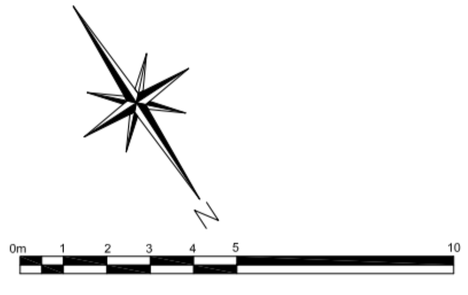

rjd Architectural Design & Project Management

Tel - 01279 874 188
www.rjd.eu.com
email@rjd.eu.com

The Stansted Centre,
Parsonage Road,
Takeley, Essex.
CM22 6PU

project
THE DENMEAD QUEEN, QUEENS PARADE
LONDON ROAD
WATERLOOVILLE PO7 7EB

client
J D WETHERSPOON PLC

Pub No.
6256

drawing
EXISTING LAYOUTS

date	scale	drawing no.	rev
JUNE 09	1:100@A1	09058/101	