

PERMIT

**PROPOSED DEMOLITION OF
EXISTING DWARF WALL AND
ERECTION OF 1.2M CLOSE BOARD
FENCE WITH 30CM TRELLIS ON
TOP AND ERECTION OF GARDEN
SHED**




**"MAGNOLIA"
2B LOVEDEAN LANE
WATERLOOVILLE
PO8 8HH**

**EXISTING
GARAGE**

SCALE 1:100

2b LOVEDEAN LANE

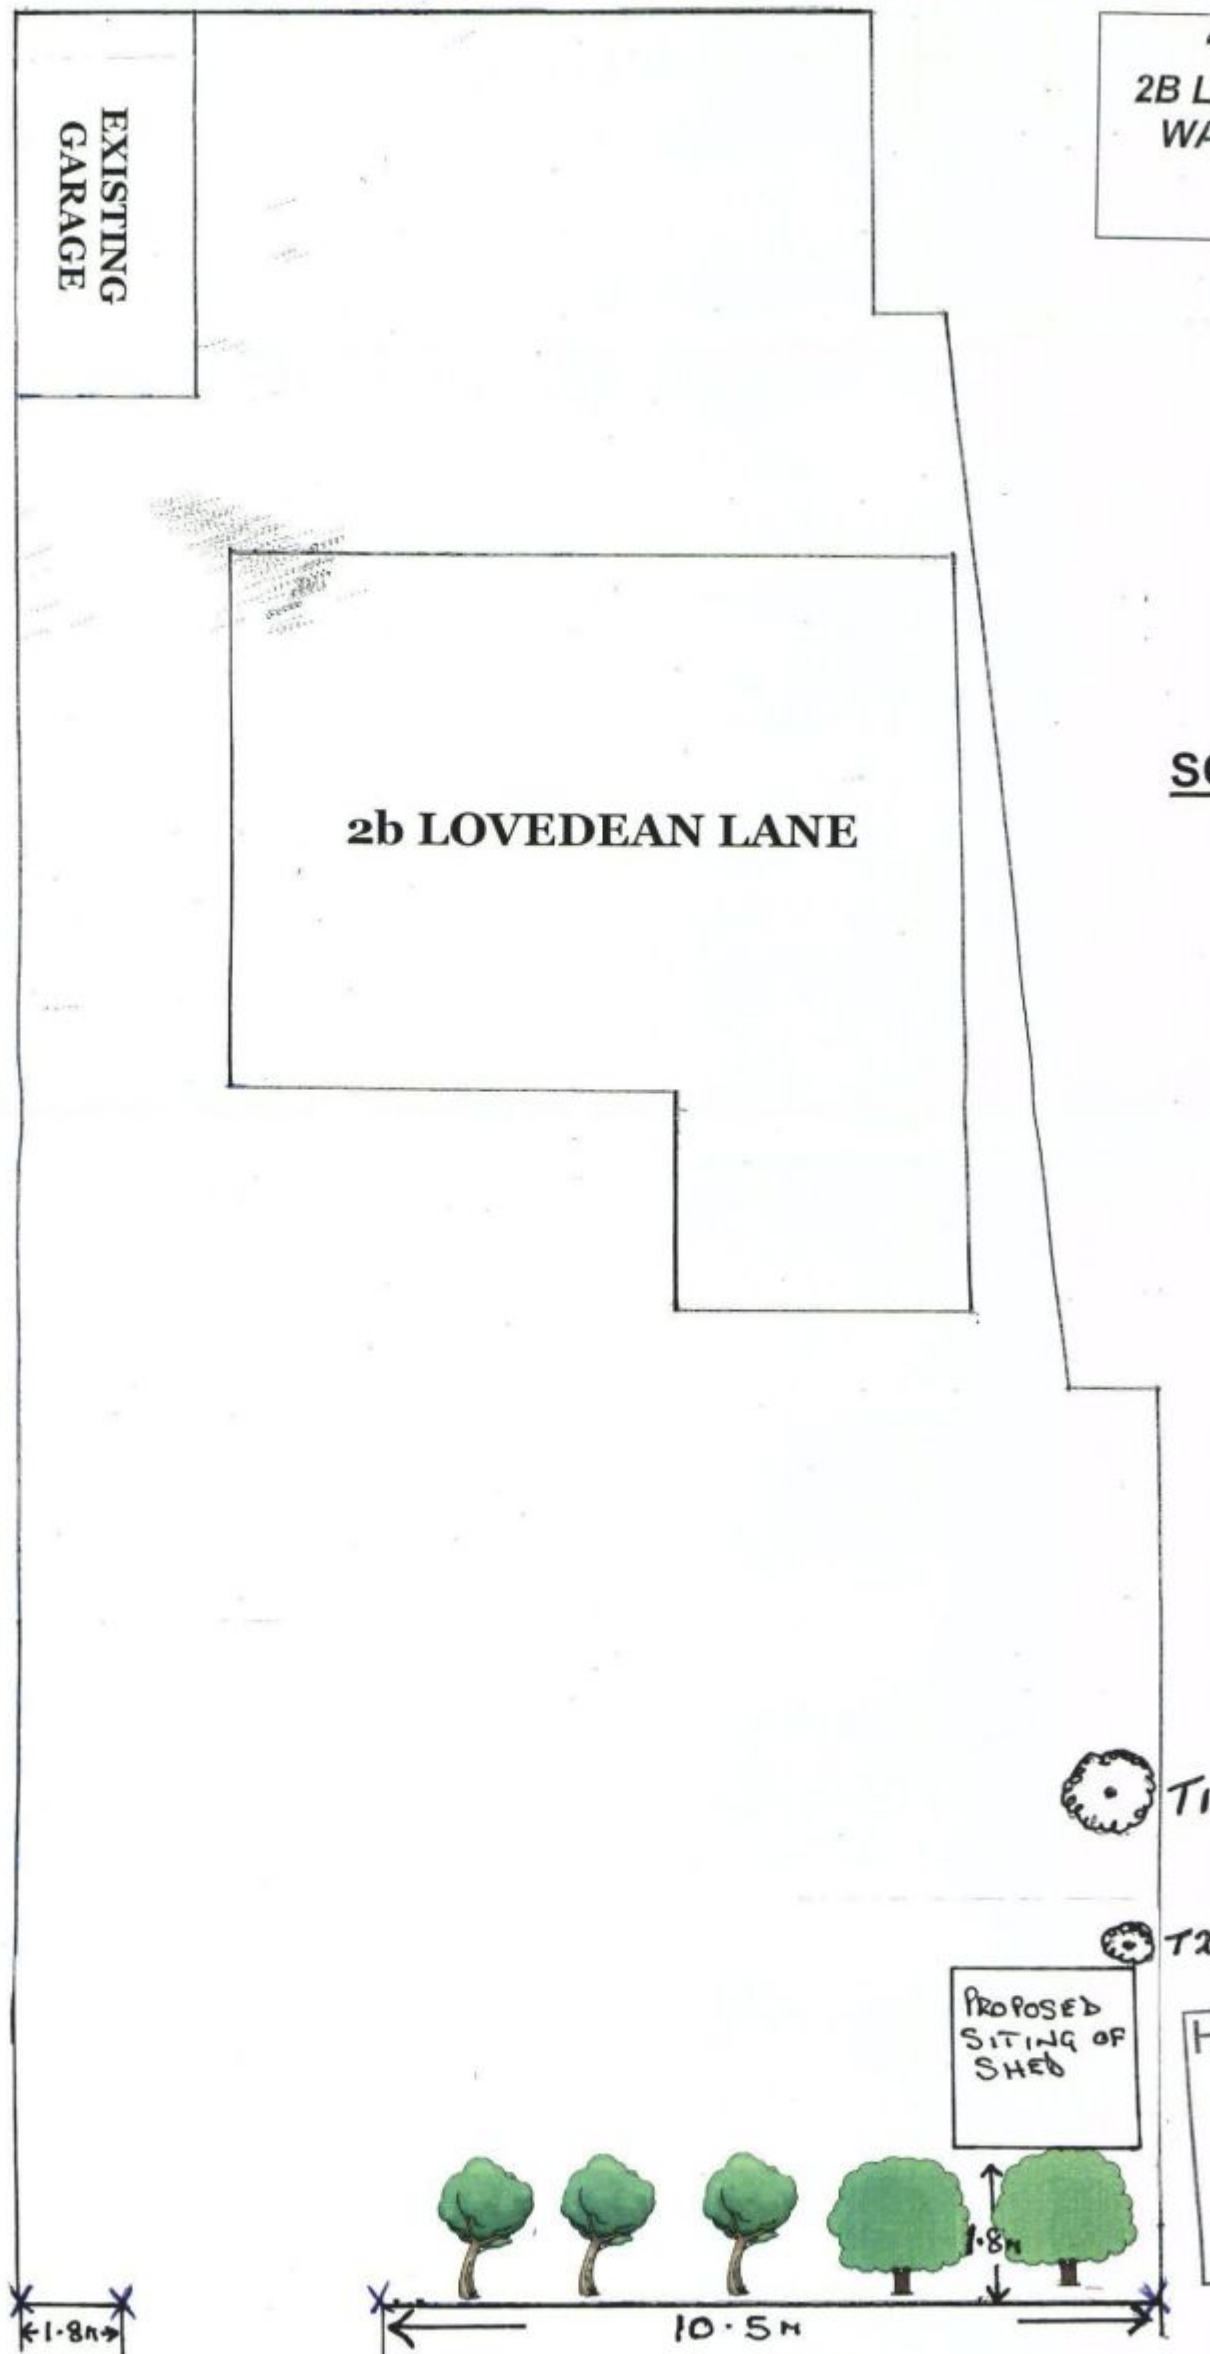

**HAVANT BOROUGH
COUNCIL
05 JUL 2011
RECEIVED**

**Hornbeam
Laurel
Conifer**

DENOTES EXISTING FOLIAGE

DENOTES PROPOSED PLANTING