
PERMIT

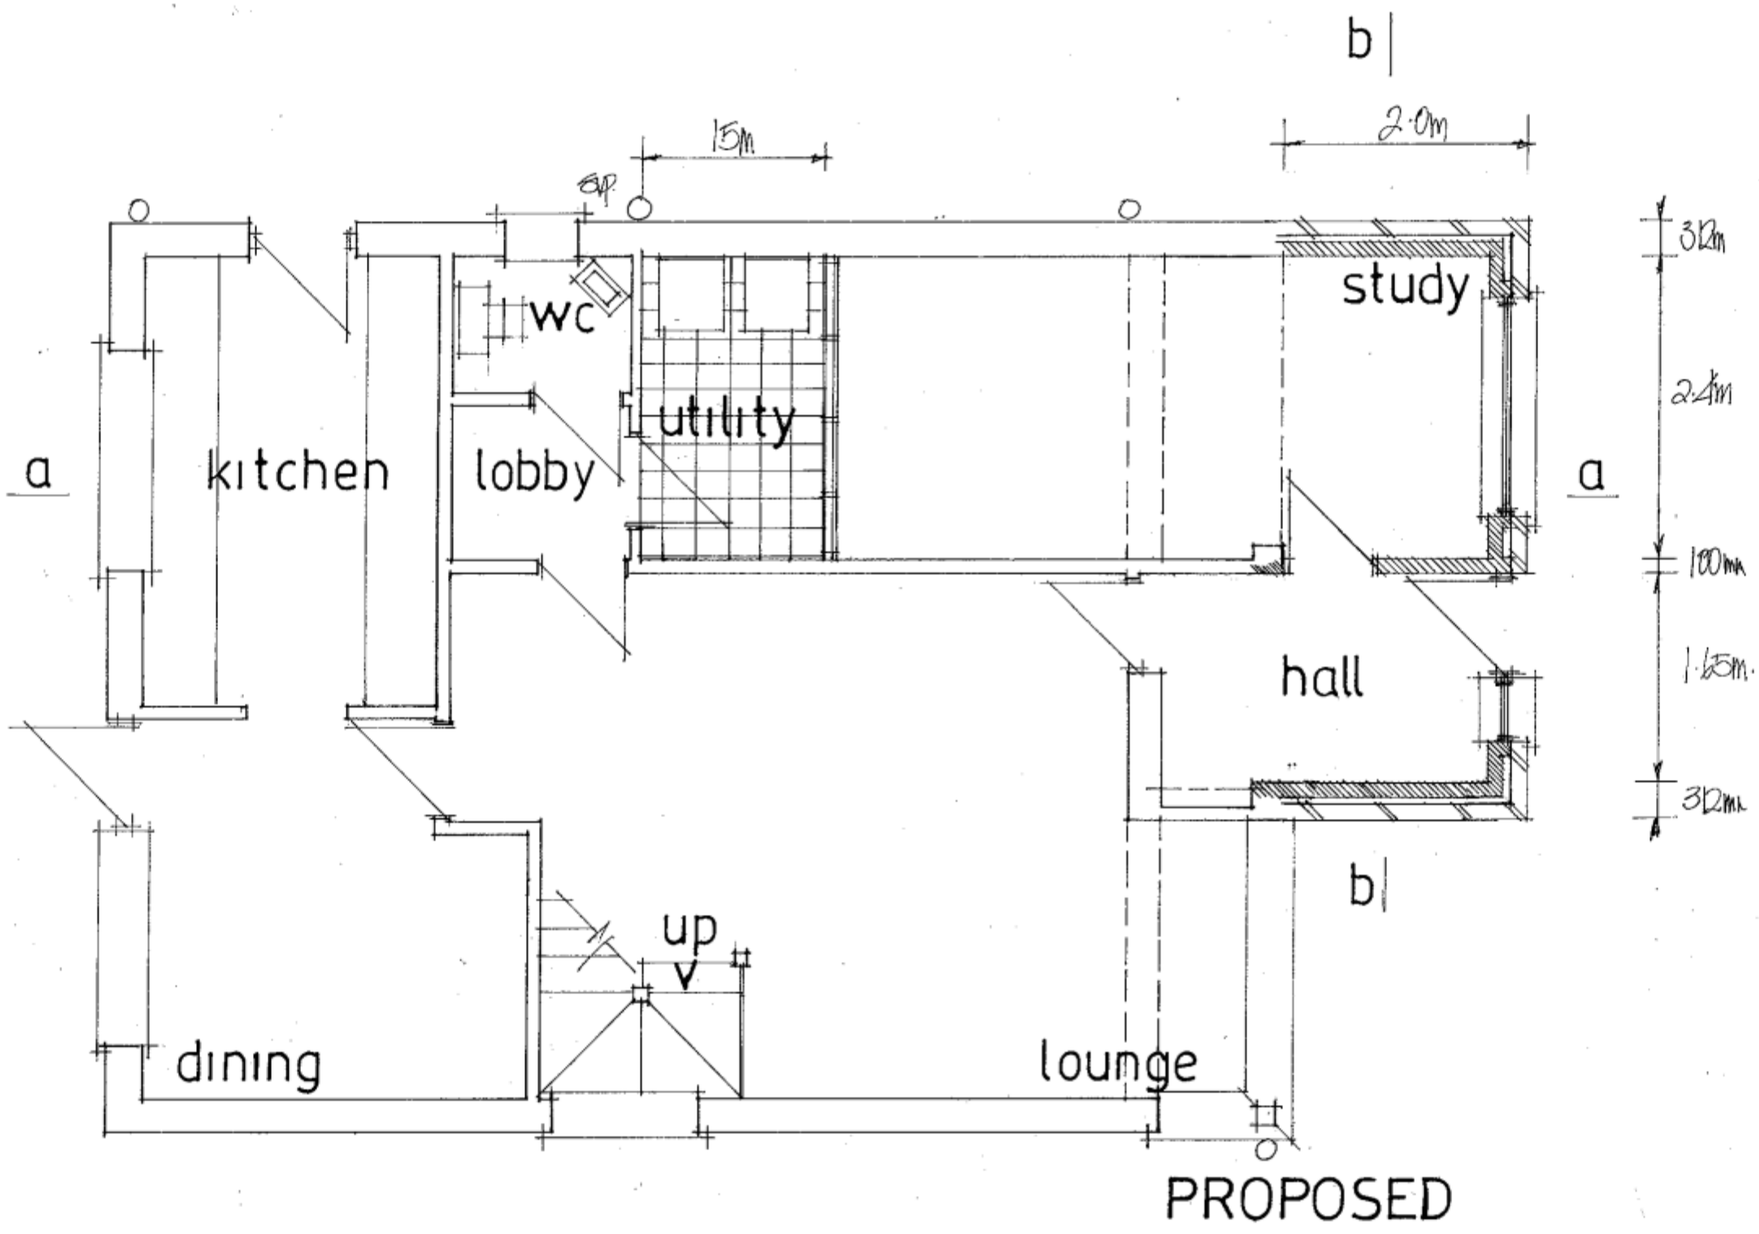


(AMENDED JAN 2011)

date nov 2010
scale 1·50

PROPOSED INTERNAL ALTERATIONS AND FRONT EXTENSION.
8, CAVENDISH CLOSE, WATERLOOVILLE, HANTS.
FOR MR&MRS S. GRACE.

PETER J. WALKER MRICS
CHARTERED SURVEYOR
182 SEAFRONT, HAYLING ISLAND, HANTS
PO11 9 AN

TEL: 02392 467571

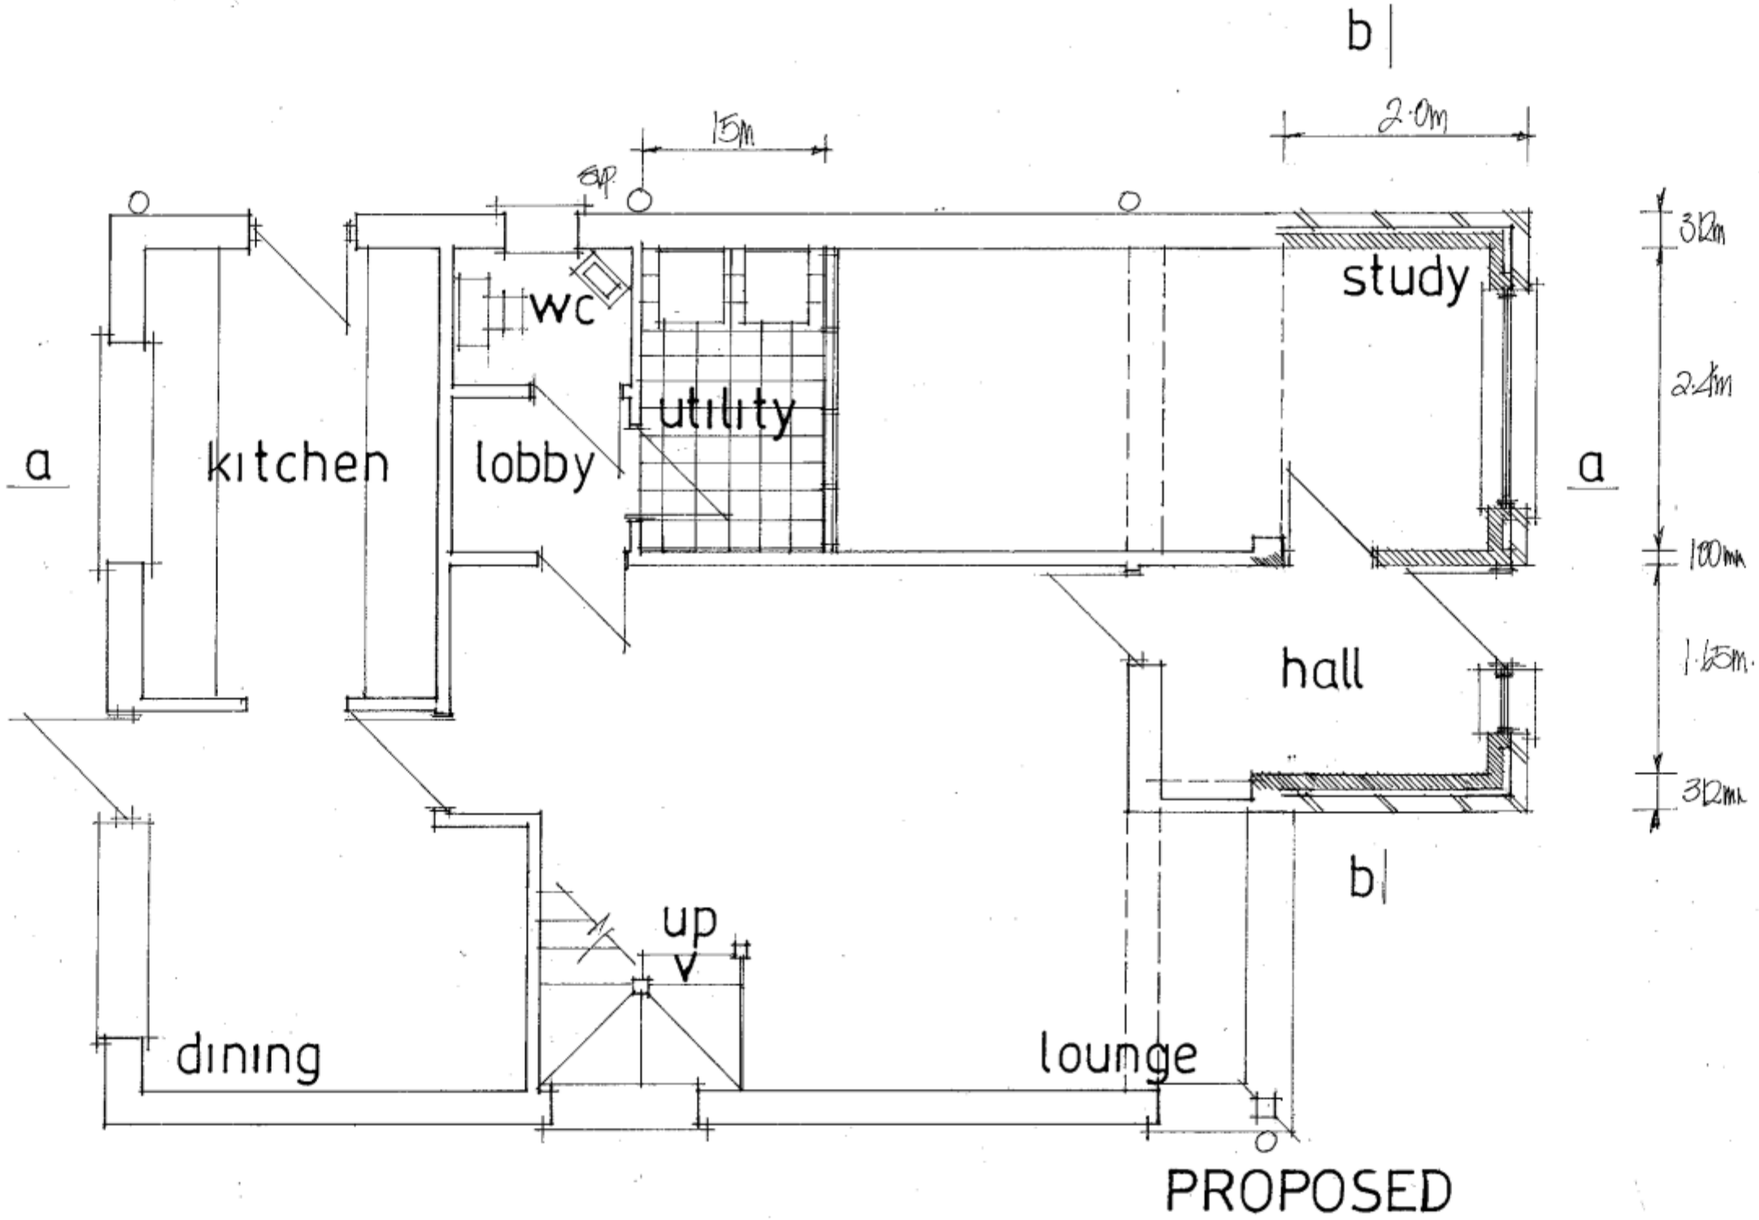

(AMENDED JAN 2011)

date nov 2010
scale 1·50

PROPOSED INTERNAL ALTERATIONS AND FRONT EXTENSION.
8, CAVENDISH CLOSE, WATERLOOVILLE, HANTS.
FOR MR&MRS S. GRACE.

PETER J. WALKER MRICS
CHARTERED SURVEYOR
182 SEAFRONT, HAYLING ISLAND, HANTS
PO11 9 AN

TEL: 02392 467571