


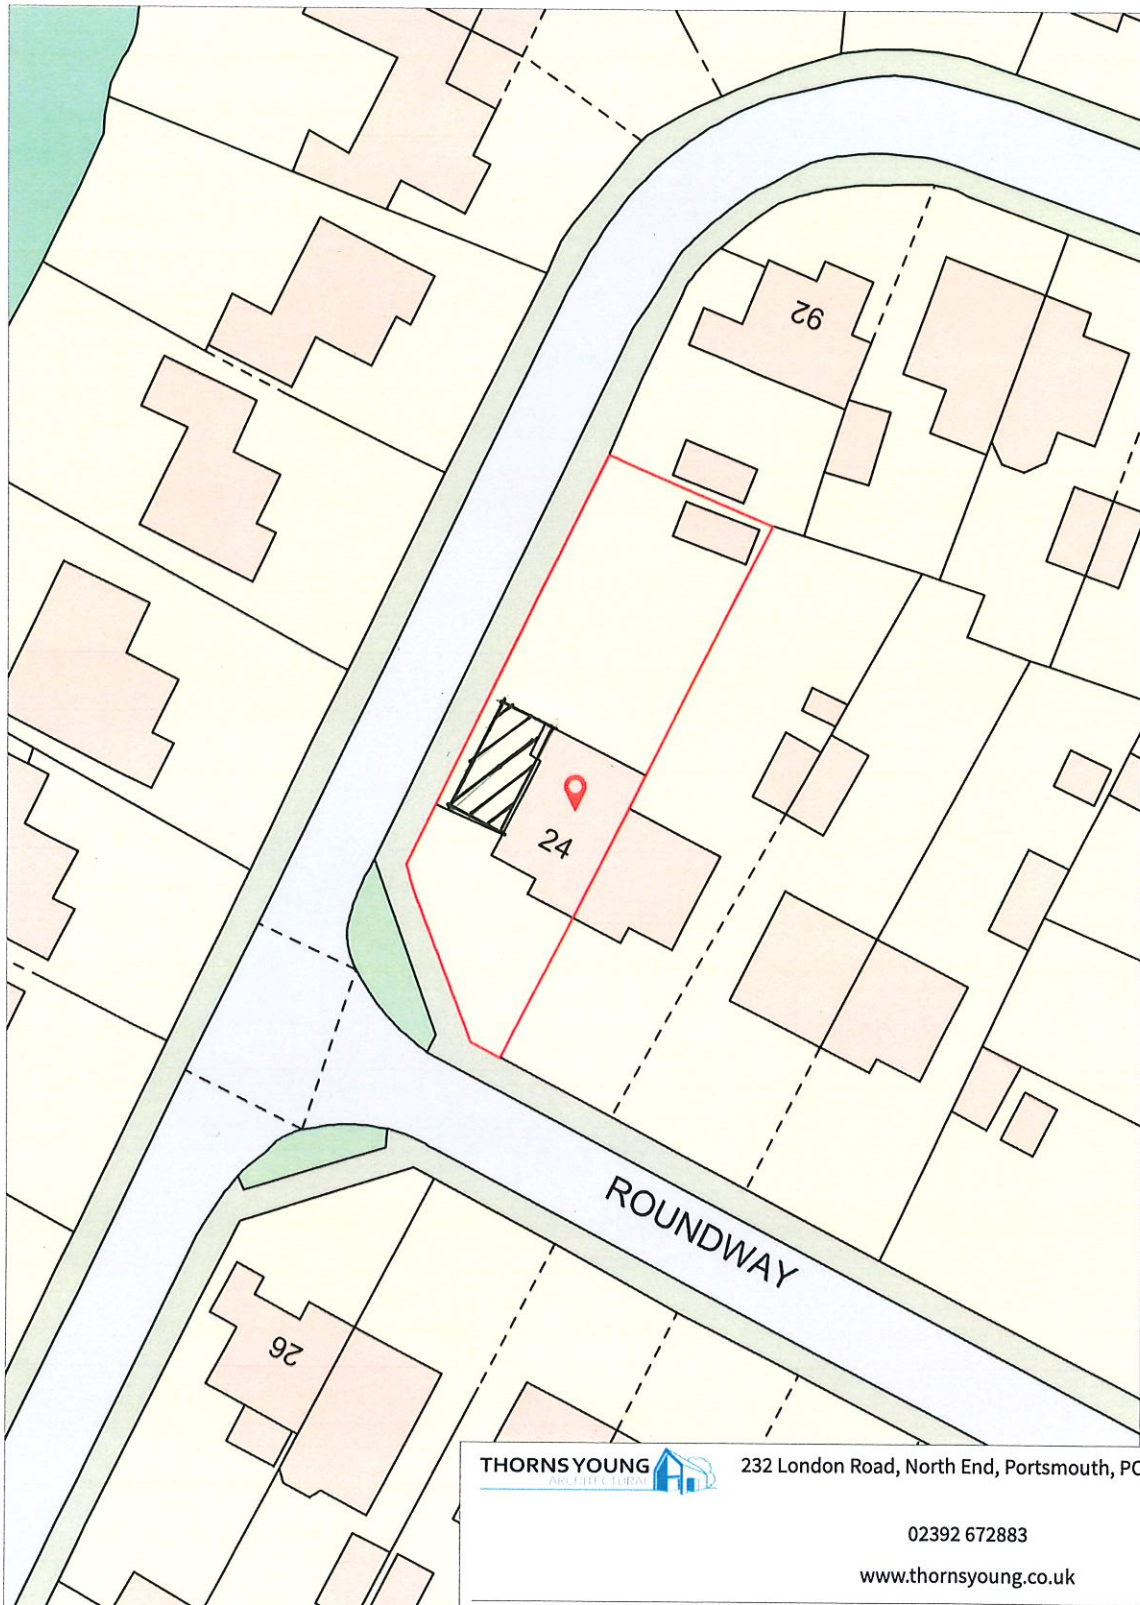

**THORNS YOUNG** 

232 London Road, North End, Portsmouth, PO2 9JQ

02392 672883

[www.thornsyounge.co.uk](http://www.thornsyounge.co.uk)

Client: **Mr & Mrs B Curtis**

Project: **Single Storey Side Extension**

Title: **24 Roundway, Waterloo**

Scale: 1:500 @A4

Drawn By: CM

Date: 04 Jun 2021

Drawing No: 5145.21.BT