

UNIT 4 & 5, SALENT RETAIL PARK, HAVANT

PROPOSED FRONT ELEVATION 1:100




All fascia signage to be internally illuminated.
Illumination to be controlled by a time clock with photocell override.
Precise details of signage, shopfront and shutter may be subject to minor change following site survey

DOUBLE SIDED TOTEM SIGNAGE DETAILS



EXISTING FRONT ELEVATION 1:100

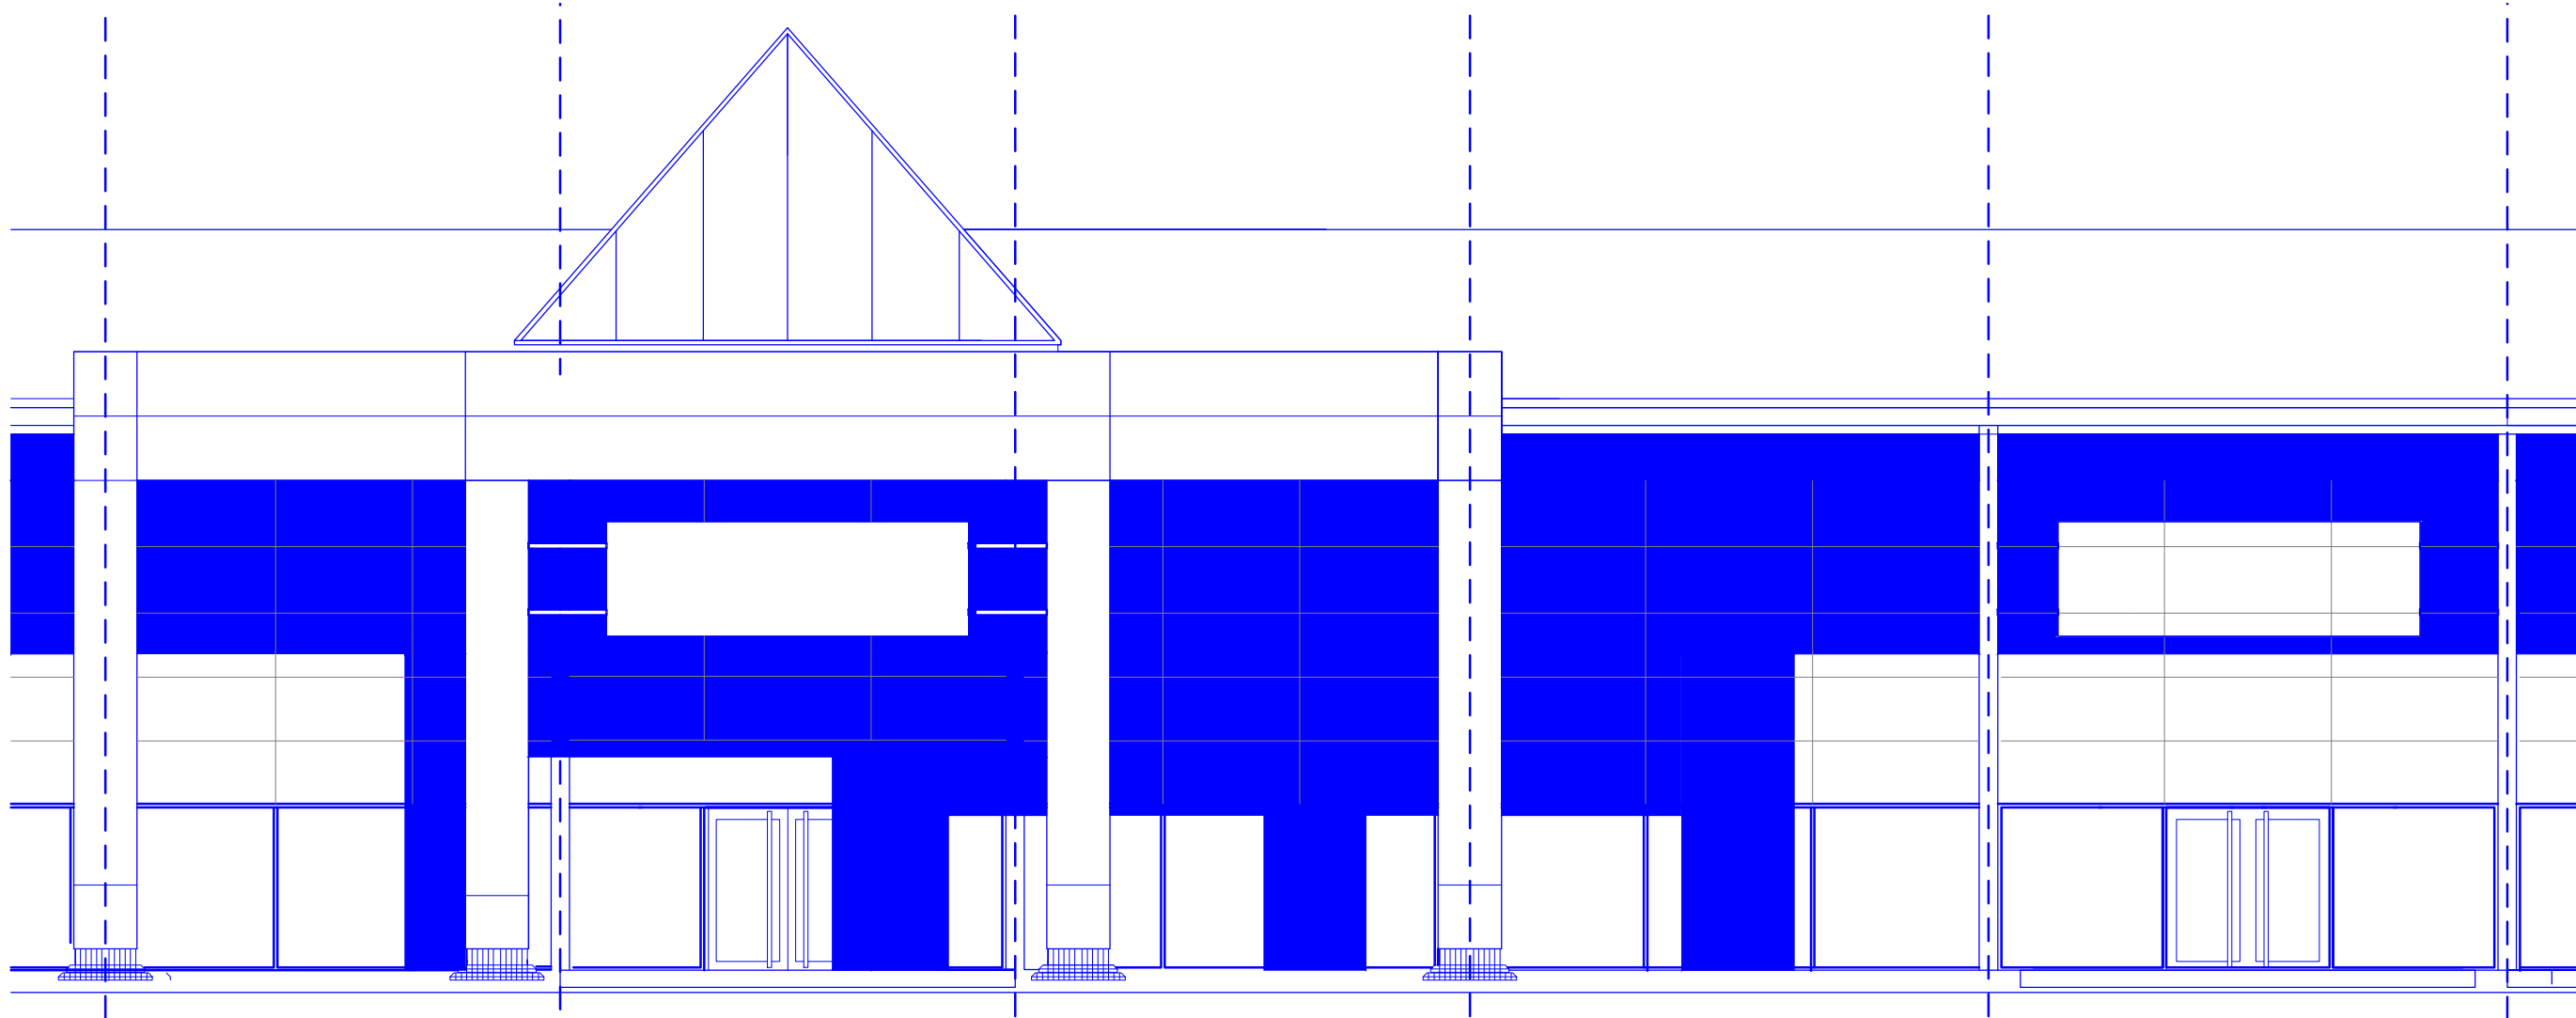

SIGNAGE DETAILS



Signs A & B
Springflex 190mm profile, anodised powder-coated red (RAL 3020) aluminium box section complete with solid aluminium back. Fitted to steel frame with 8mm stainless steel bolts. Internally illuminated and faced with anti-fade ultra violet protected digitally printed self-tensioning PVC skin. Fixings can pick up anywhere from inside the sign box - no specific centres requirements.

Sign C
Springflex Click90 system, anodised powder-coated red (RAL 3020) aluminium box section complete with solid aluminium back. Internally illuminated and faced with anti-fade ultra violet protected digitally printed self-tensioning PVC skin. Fitted to plywood infills (replacing glazing). Fixings can pick up anywhere from inside the sign box - no specific centres requirements.

Illumination
Tridonic LED modules plus converters, complete with 7 year maintenance free guarantee.

Luminance
Light Blue: 53cd/m2Red: 8cd/m2White (base pvc material): 155cd/m2
Average luminance approx. 55cd/m2

Project No.	20/1279	Drawg.No.	111	Revision	A
-------------	---------	-----------	-----	----------	---

CONSTRUCTION

This drawing remains the COPYRIGHT of Chartwell Project Management and must not be used for any other purpose without permission.

All dimensions to be checked by site measurement and discrepancies reported immediately.

This drawing must be read in conjunction with all Architects, Consultants, Subcontractors and Specialists drawings, together with Contract Administrators' drawings, specification and other contract documents.

The Contractor is to provide a Method Statement prior to undertaking any demolition works, creation of openings and opening up works.

INDICATIVE DRAWING
ONLY: SUBJECT TO FULL
MEASURED SURVEY.

A	UM	Signage revised	17.05.21
Rev/ini.		Description	Date



Chartwell Project Management - Company Reg No. 5286100
Unit 15, Meridian Business Village, Hantsby Drive, Hunts cross,
Liverpool, L24 9LG Tel: 0151 728 4200 - Fax: 0151 728 4202
E-mail: all@chartwell-pm.co.uk

Client	T.J. MORRIS LTD HOME & BARGAINS			
Project	UNIT 4 & 5, SELENT RETAIL PARK, HAVANT			
Title	PLANS AS PROPOSED ELEVATIONS			
Date	MAR 2021	Scale	1/100	Sheet Size
Drawn	J.MORGAN			A1

CONSTRUCTION

Project No.	20/1279	Drawg.No.	111	Revision	A
-------------	---------	-----------	-----	----------	---

