



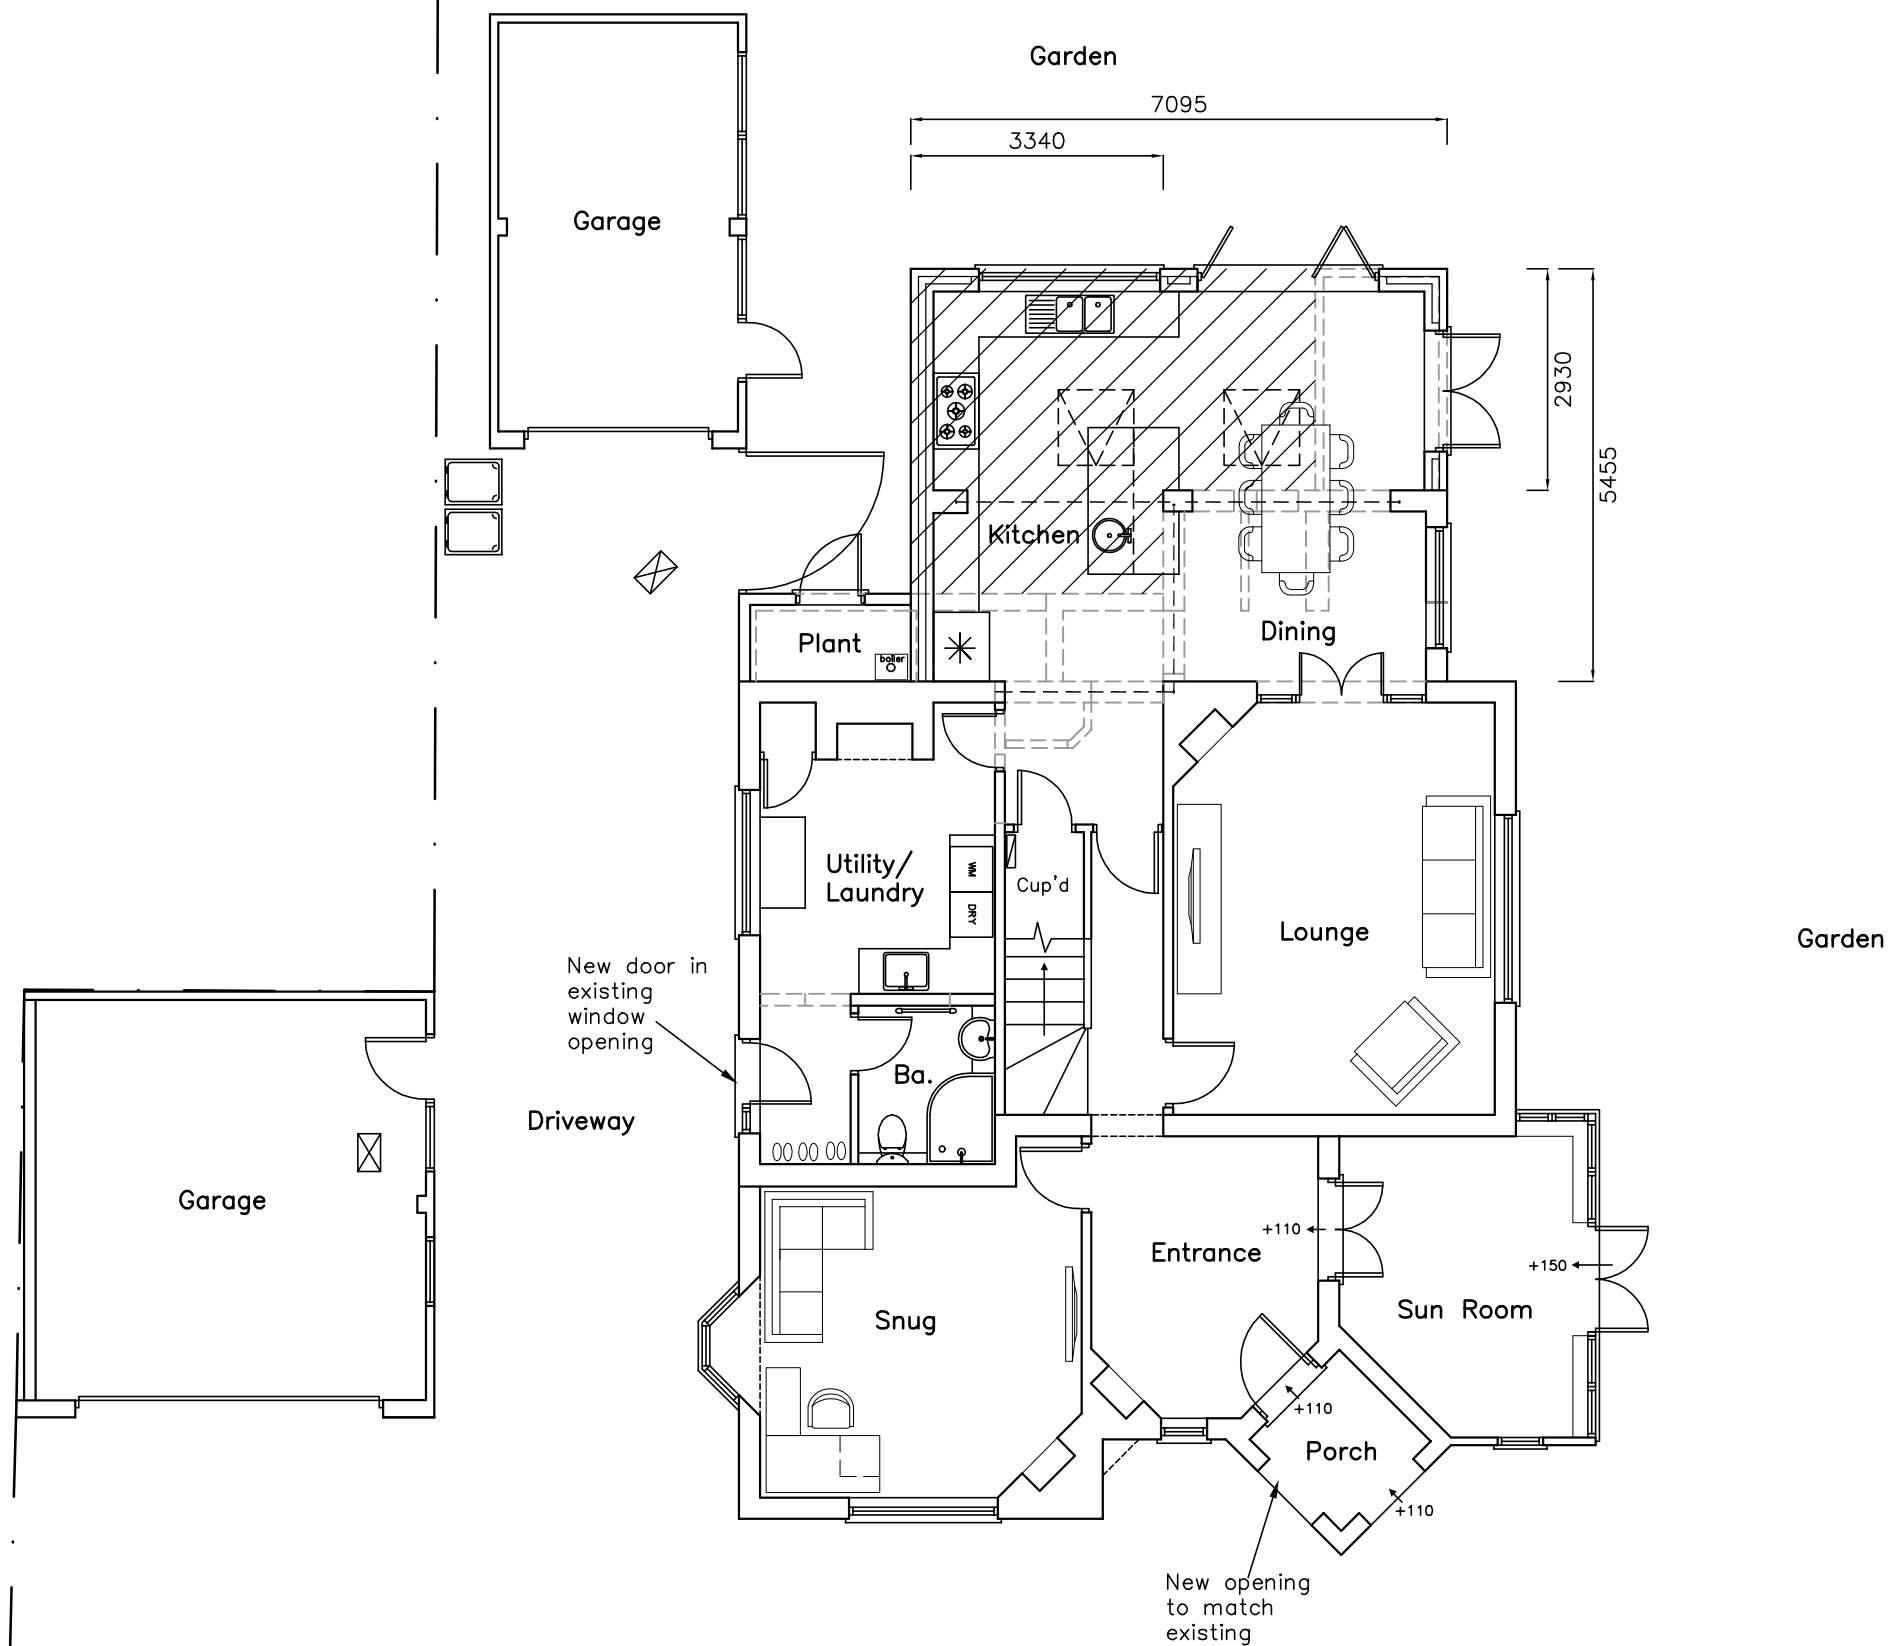

5A Shawfield Road
Havant
PO9 2SY

PROPOSED GROUND FLOOR PLAN

Revisions
A. Amendments to fenestration. 24/10/16
B. Client revisions. 02/11/16

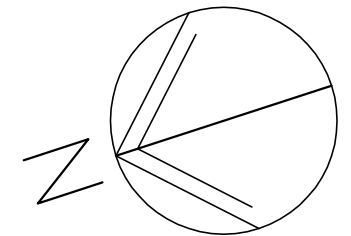

Scale A3 = 1:100
Drawn SAR/JHL
Date 05/08/16

metres

10

20

30

1656-401^B