


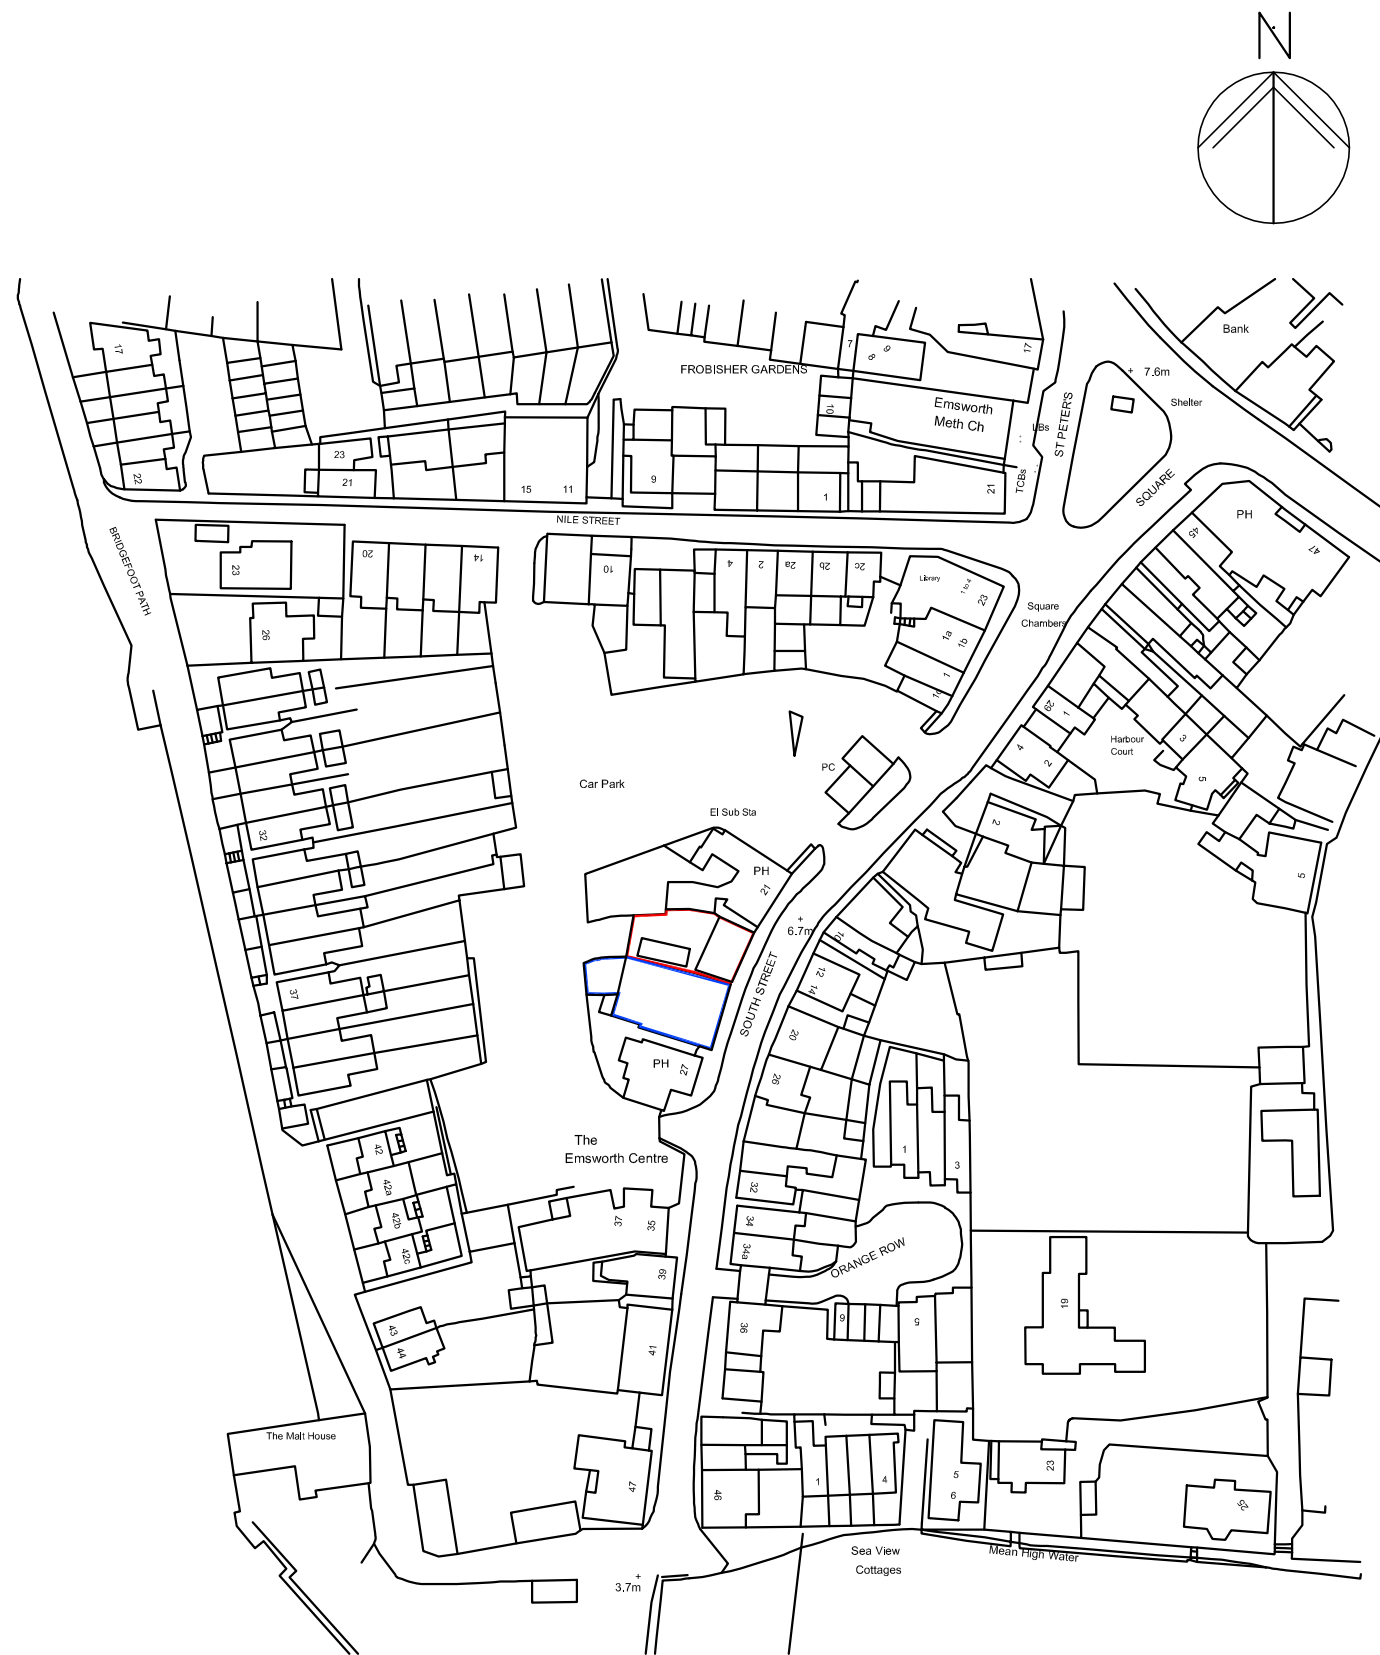

LOCATION PLAN 1:1250


m 10 20 30 40

23 South Street
Emsworth
PO10 7EG

SITE PLANS

Revisions

- A.
- B.
- C.
- D.

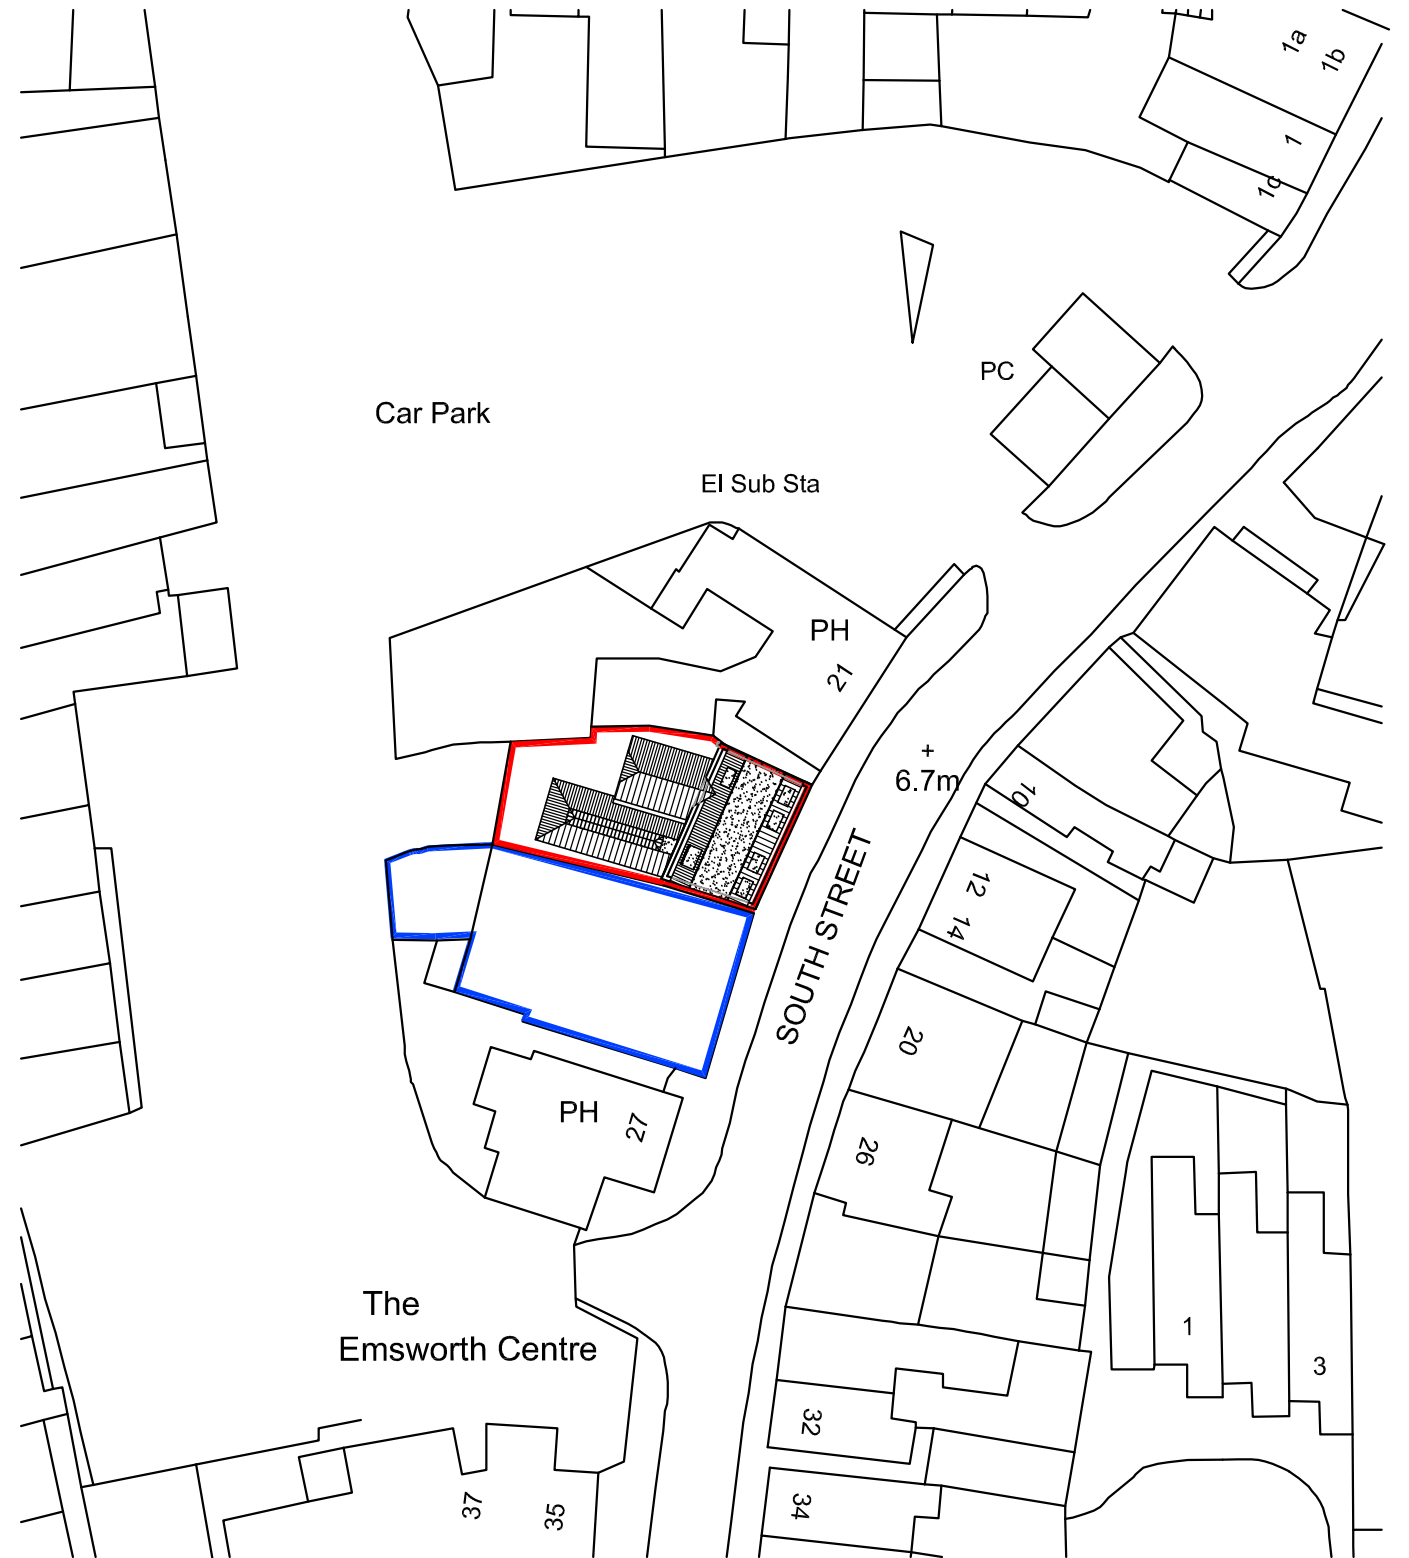

BLOCK PLAN 1:500

metres 10 20 30 40




Martin Critchley
CHARTERED ARCHITECT

The Old Brewery,
15E South Street, Havant,
Hampshire, PO9 1BU
023 92 474 919
critchleyarchitect@hotmail.com

Scale A3 = AS SHOWN
Date 03/09/15
Drawn OS


1530-121 0

© Crown Copyright
All rights reserved.
Reproduced by Permission.
Licence No. 100046837

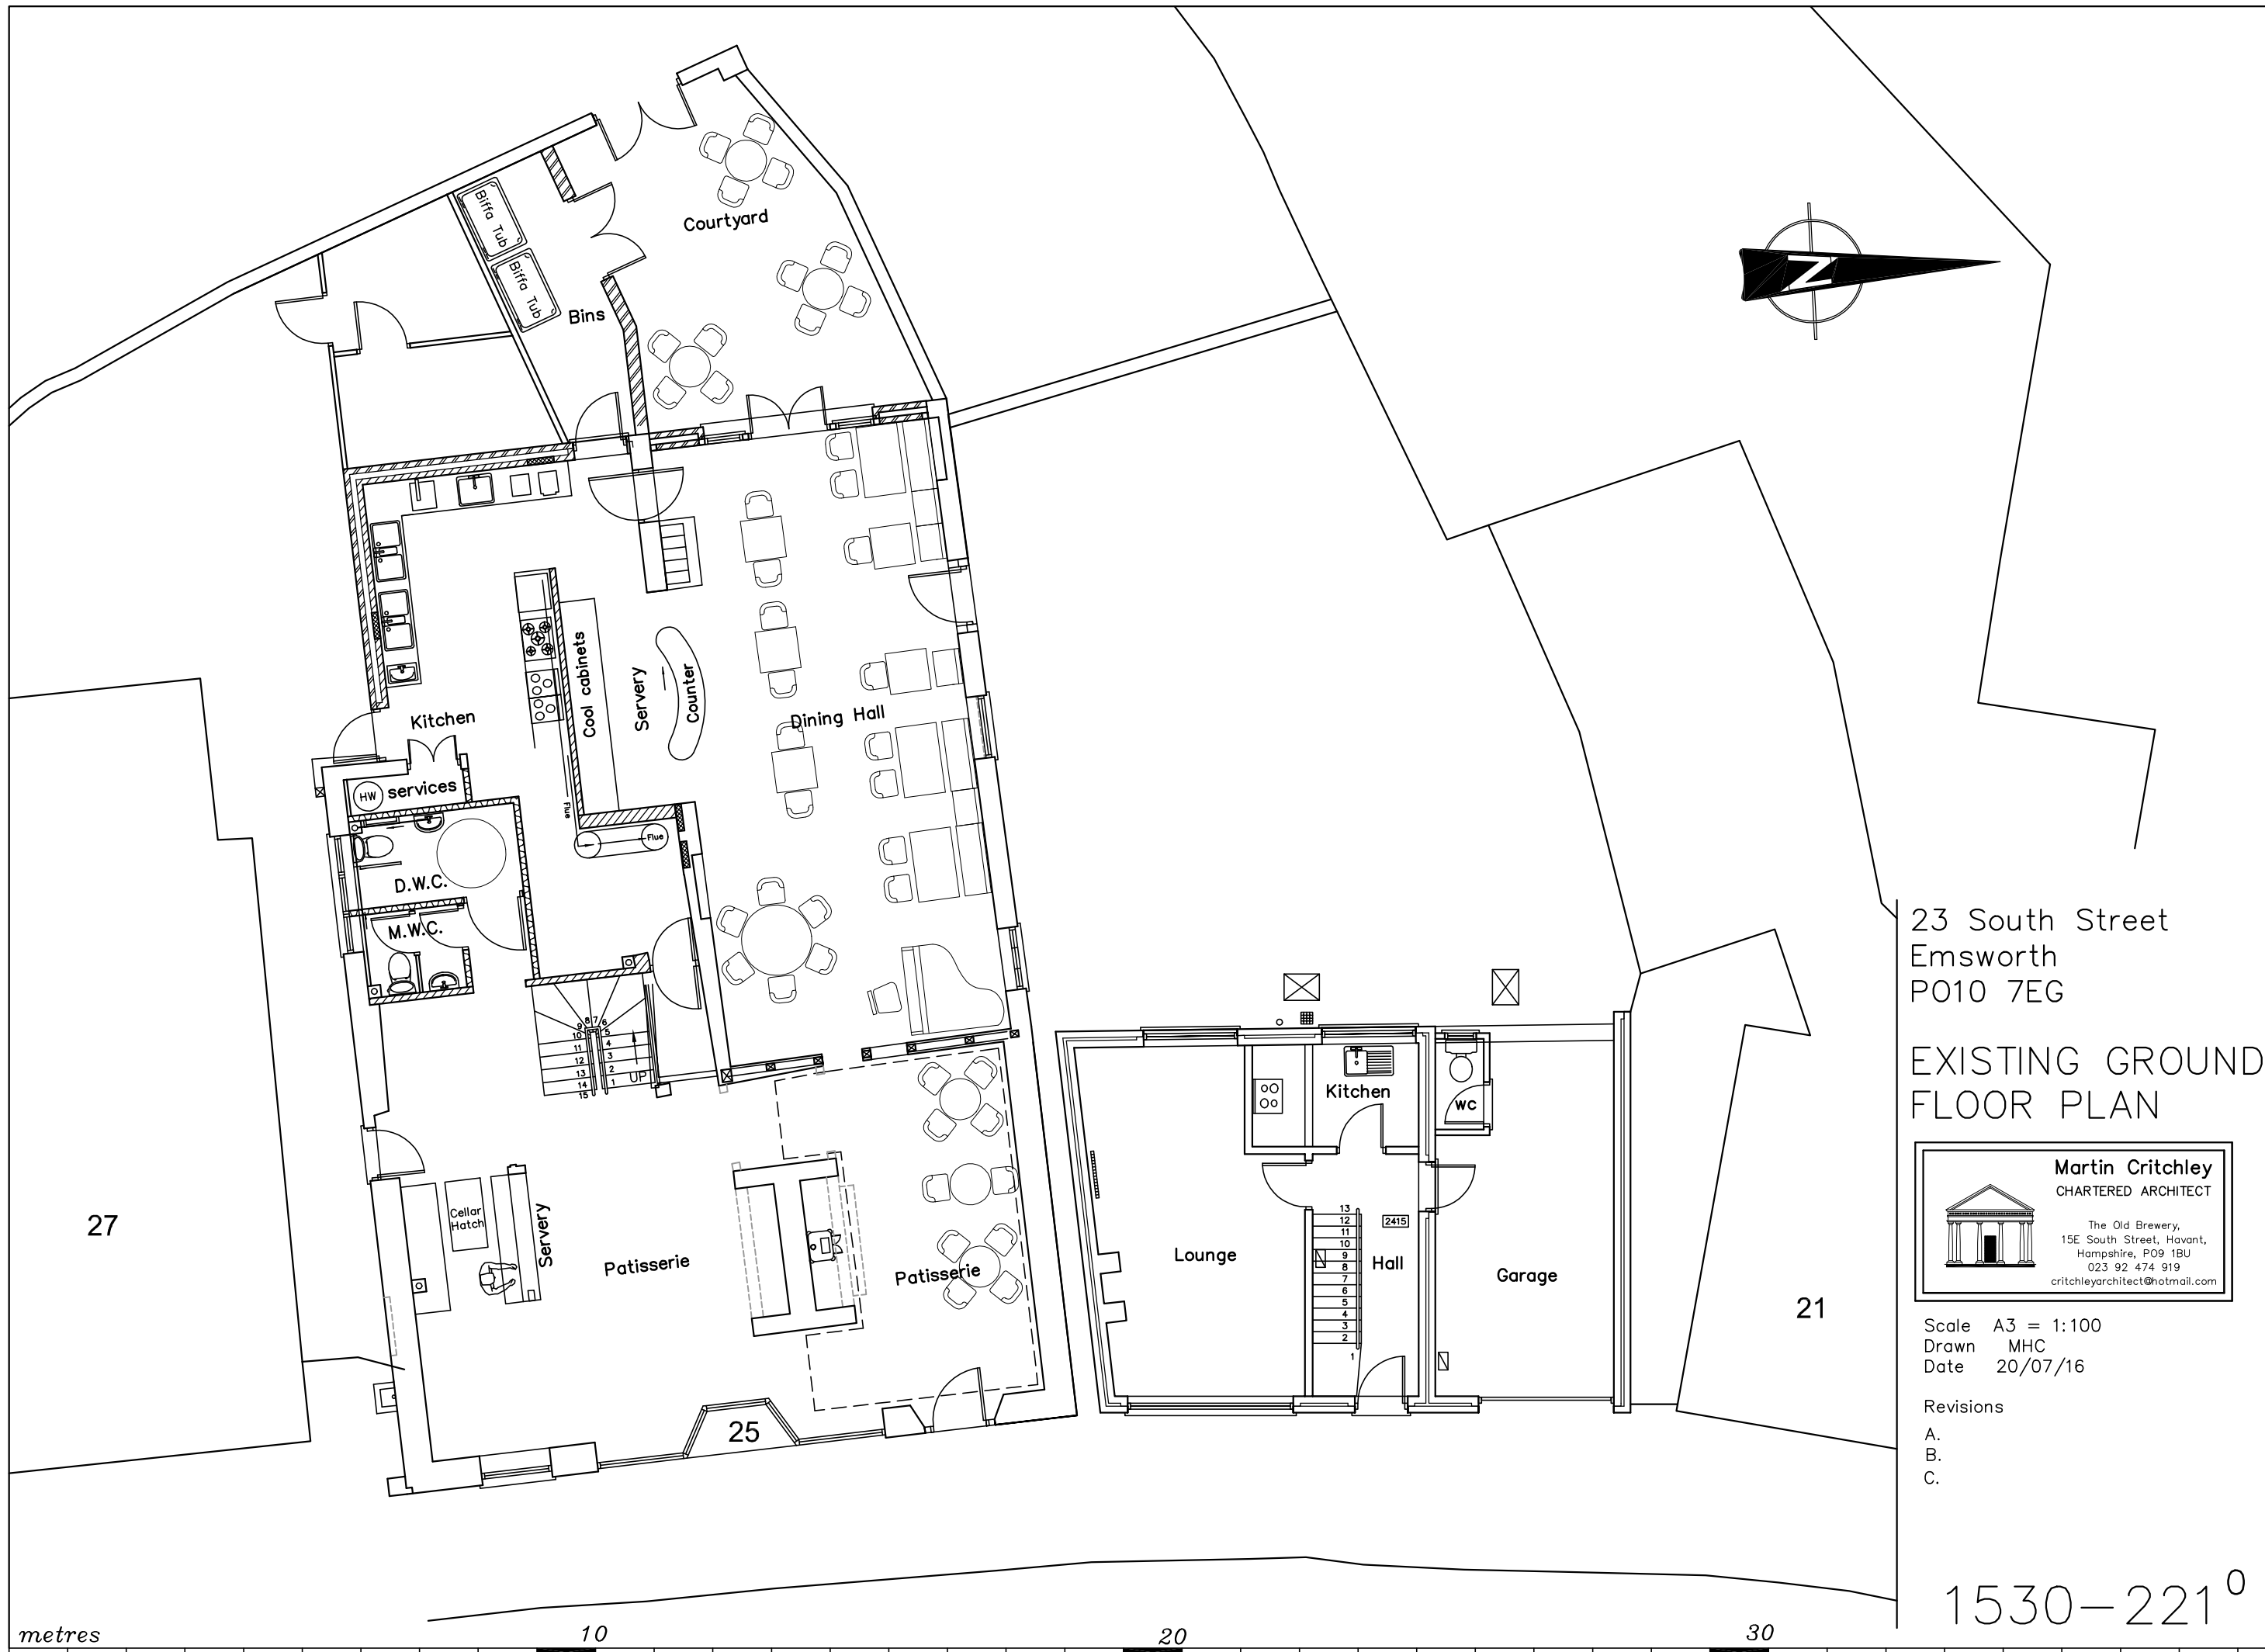

23 South Street
Emsworth
PO10 7EG

EXISTING GROUND
FLOOR PLAN

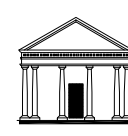



Martin Crichtley
CHARTERED ARCHITECT

The Old Brewery,
15E South Street, Havant,
Hampshire, PO9 1BU
023 92 474 919
critchleyarchitect@hotmail.com


Scale A3 = 1:100
Drawn MHC
Date 20/07/16

Revisions
A.
B.
C.

1530-221⁰

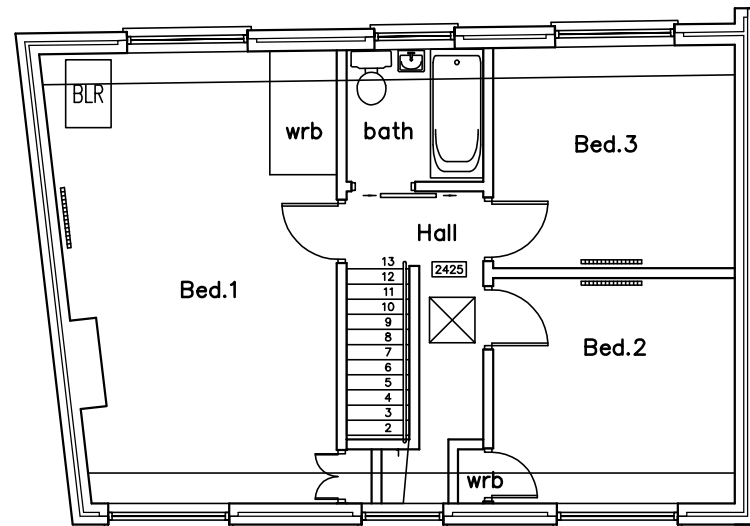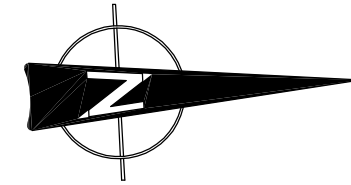


FIRST

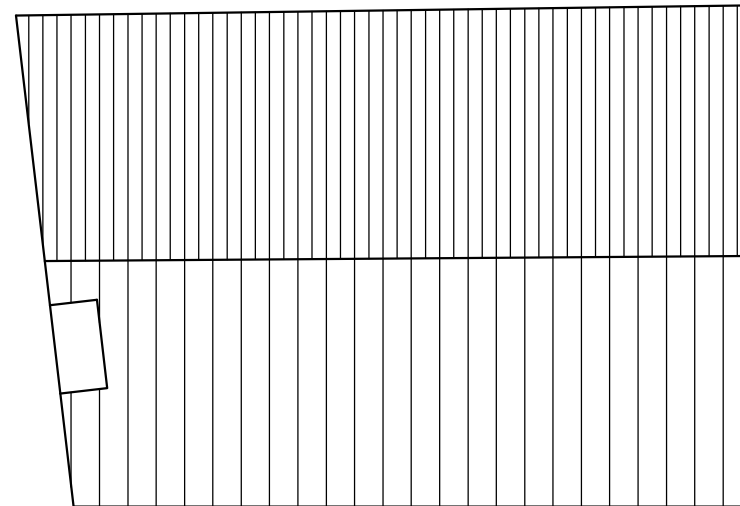

ROOF

23 South Street
Emsworth
PO10 7EG

EXISTING
FLOOR PLANS

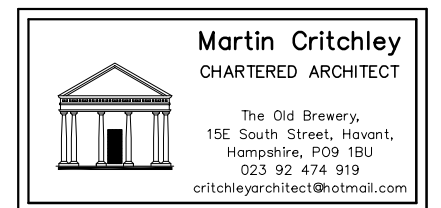


Scale A3 = 1:100
Drawn MHC
Date 20/07/16

Revisions
A.
B.
C.

1530-222⁰




EAST

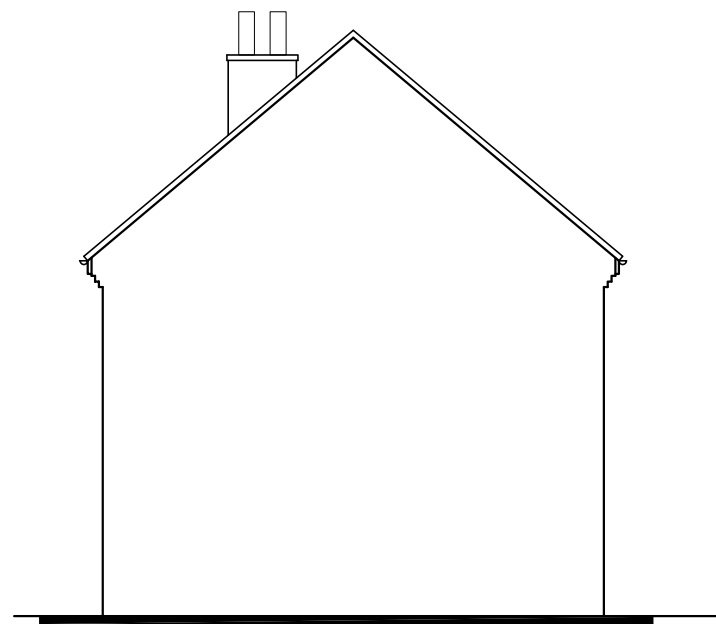

NORTH



WEST

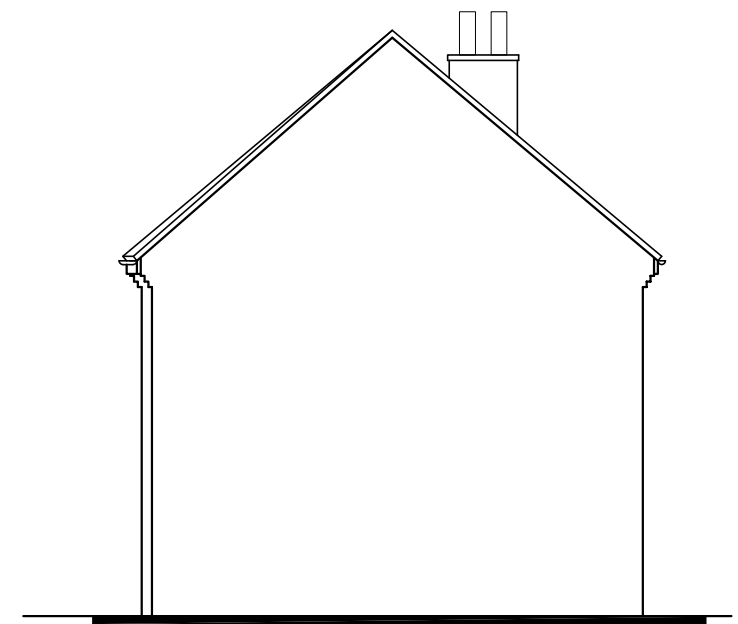


SOUTH

23 South Street
Emsworth
PO10 7EG

EXISTING ELEVATIONS

Revisions

- A.
- B.
- C.

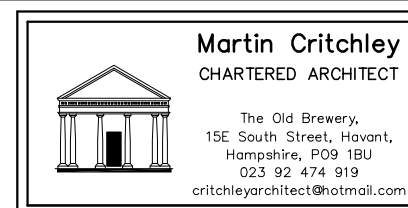

Scale A3 = 1:100
Drawn JHL
Date 20/07/16


metres

10

20

30

1530-321⁰

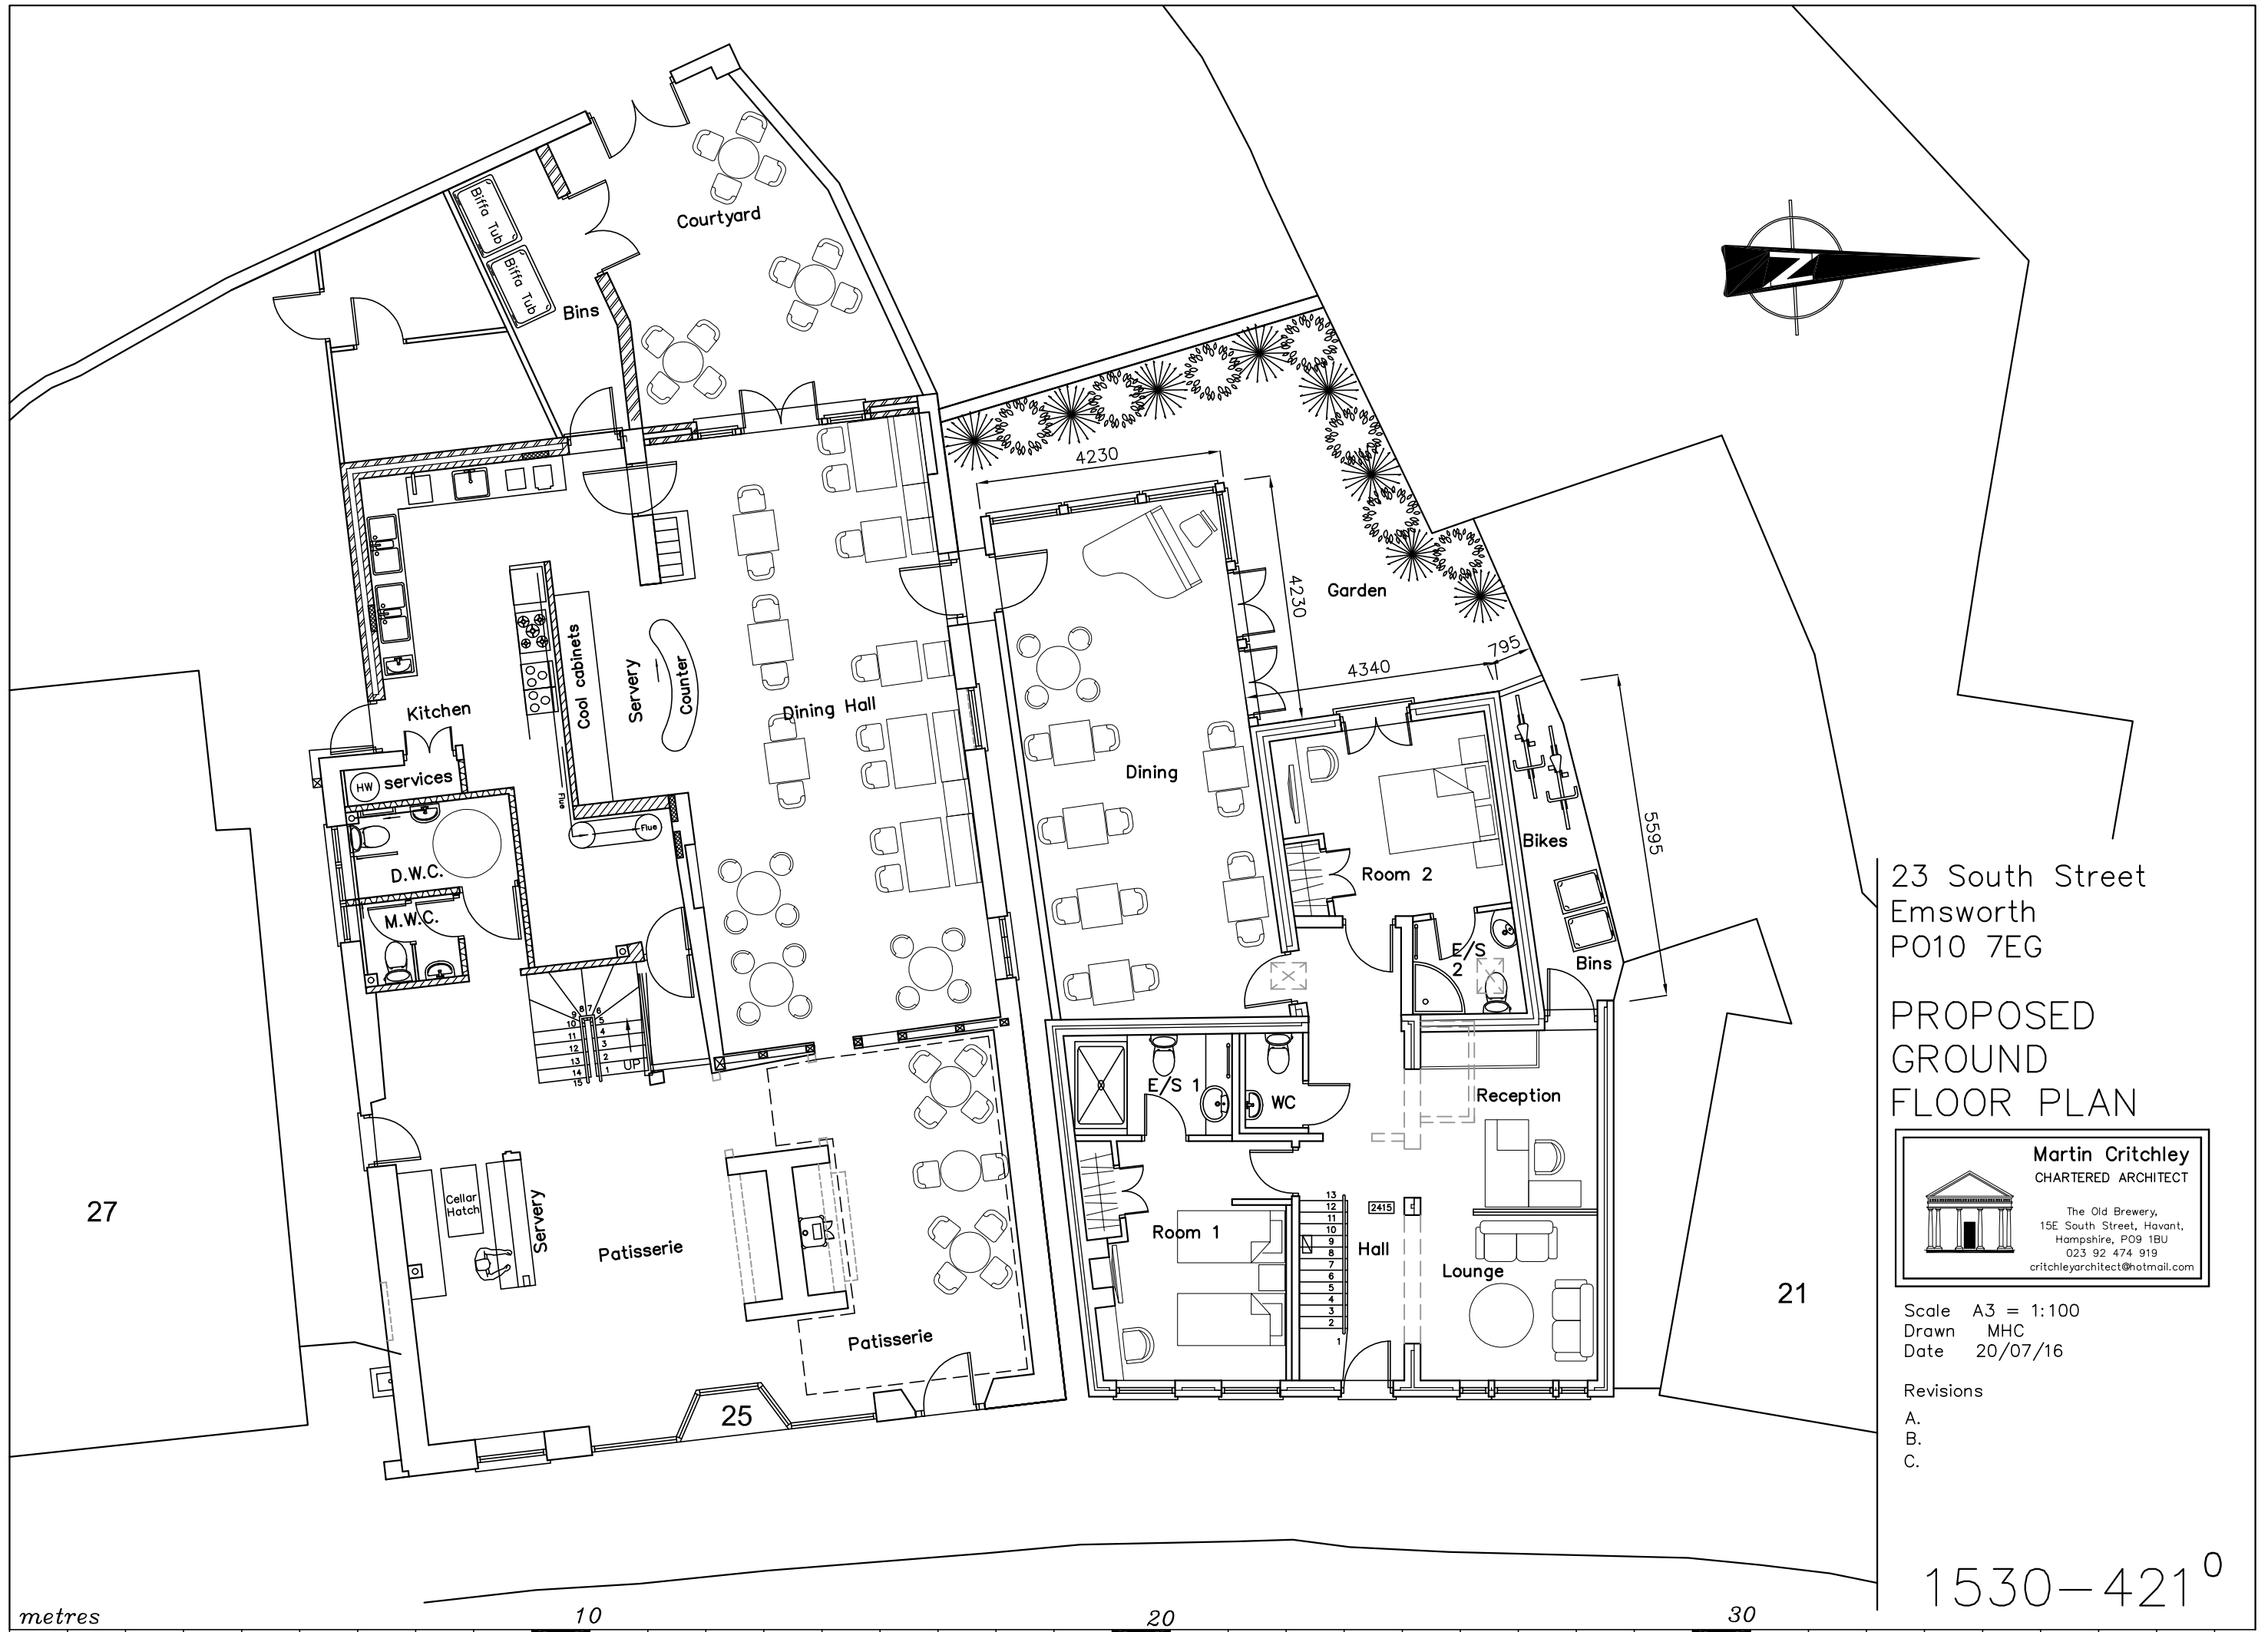

23 South Street
Emsworth
PO10 7EG

PROPOSED
GROUND
FLOOR PLAN



Martin Critchley
CHARTERED ARCHITECT



The Old Brewery,
15E South Street, Havant,
Hampshire, PO9 1BU
023 92 474 919
critchleyarchitect@hotmail.com

Scale A3 = 1:100
Drawn MHC
Date 20/07/16


Revisions
A.
B.
C.

1530-421⁰




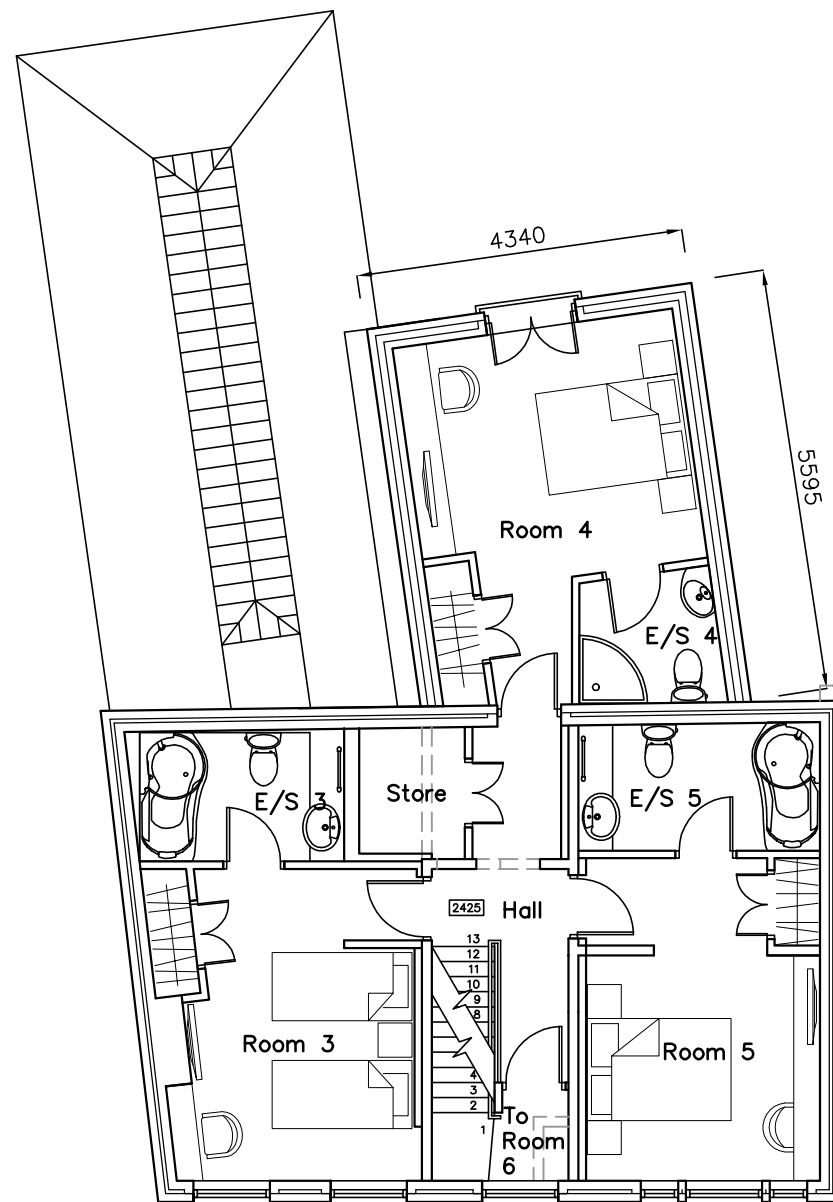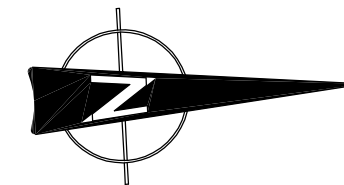

FIRST

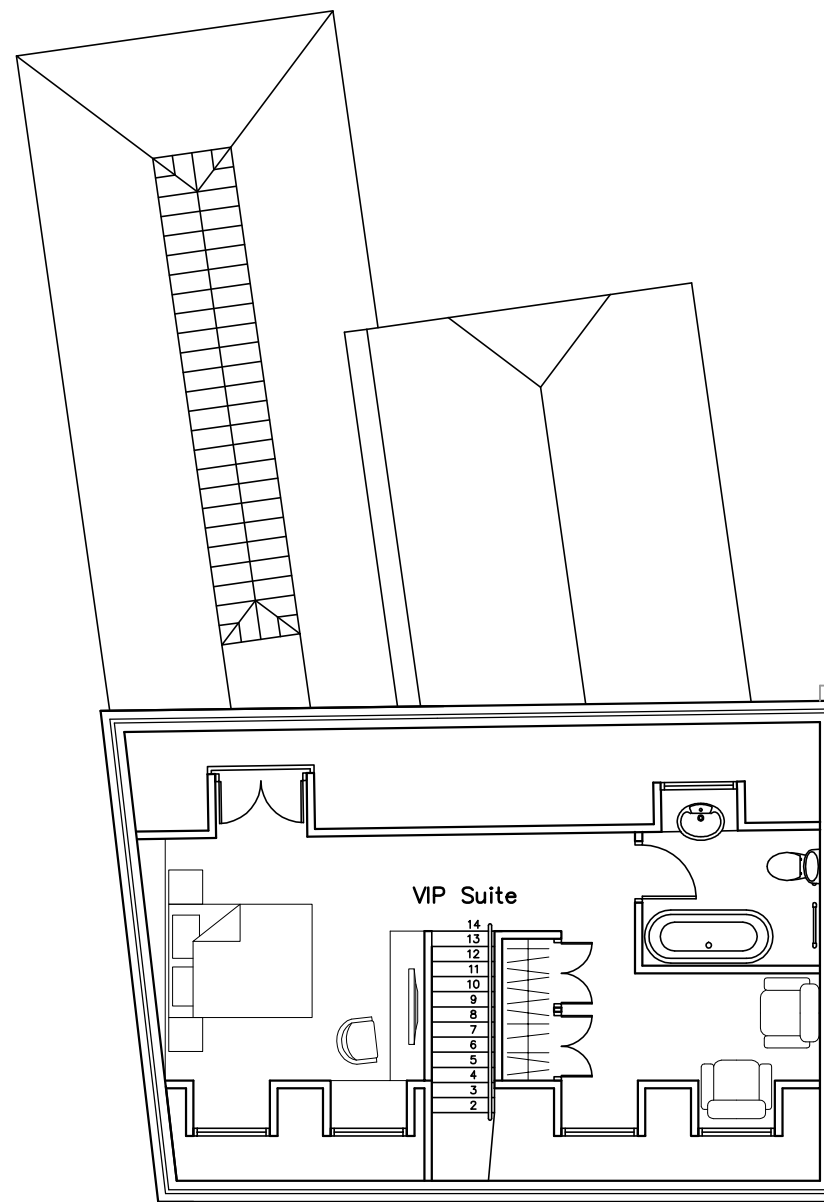

SECOND

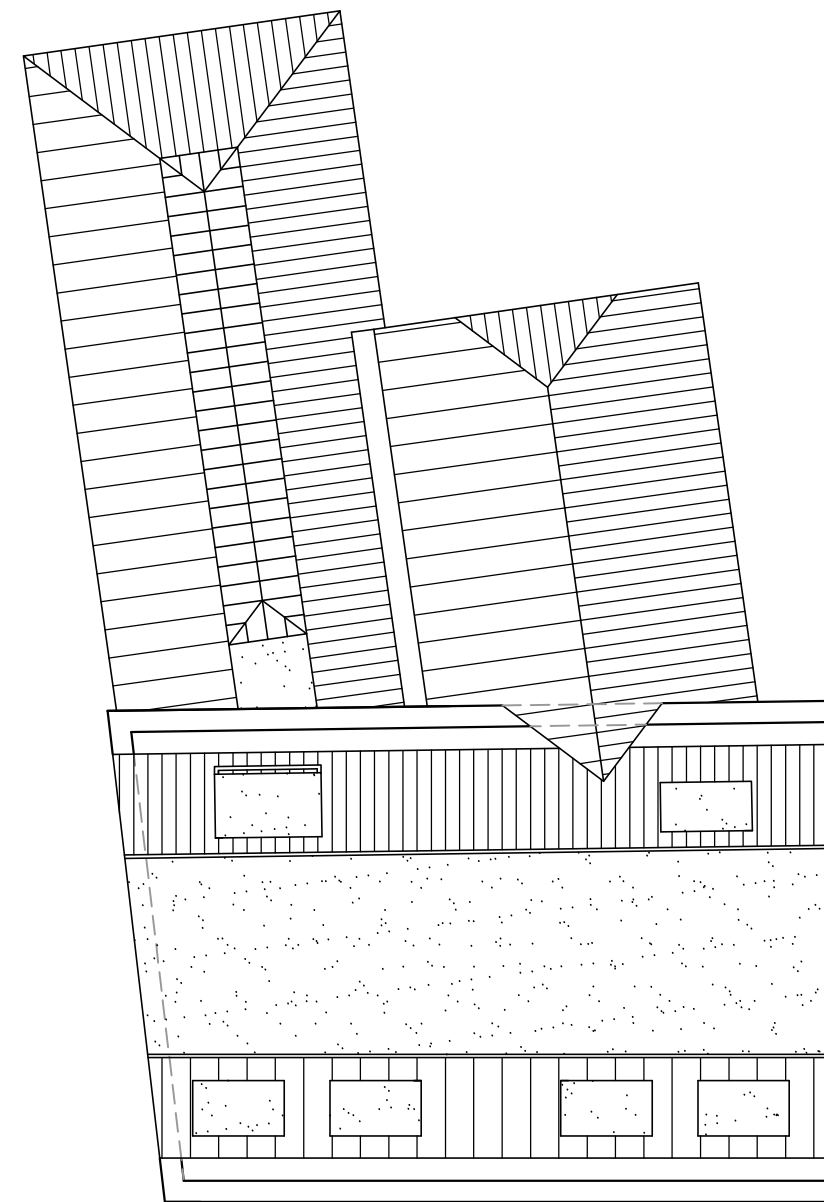


ROOF

23 South Street
Emsworth
PO10 7EG

PROPOSED
FLOOR PLANS

Revisions
A. Roof plan added. 24/08/16
B.
C.

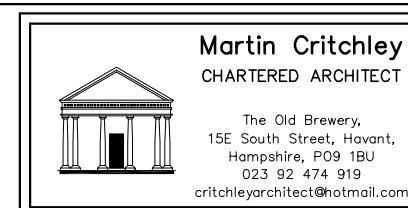

Scale A3 = 1:100
Drawn MHC
Date 20/07/16

metres

10


20

30

1530-422^A



EAST

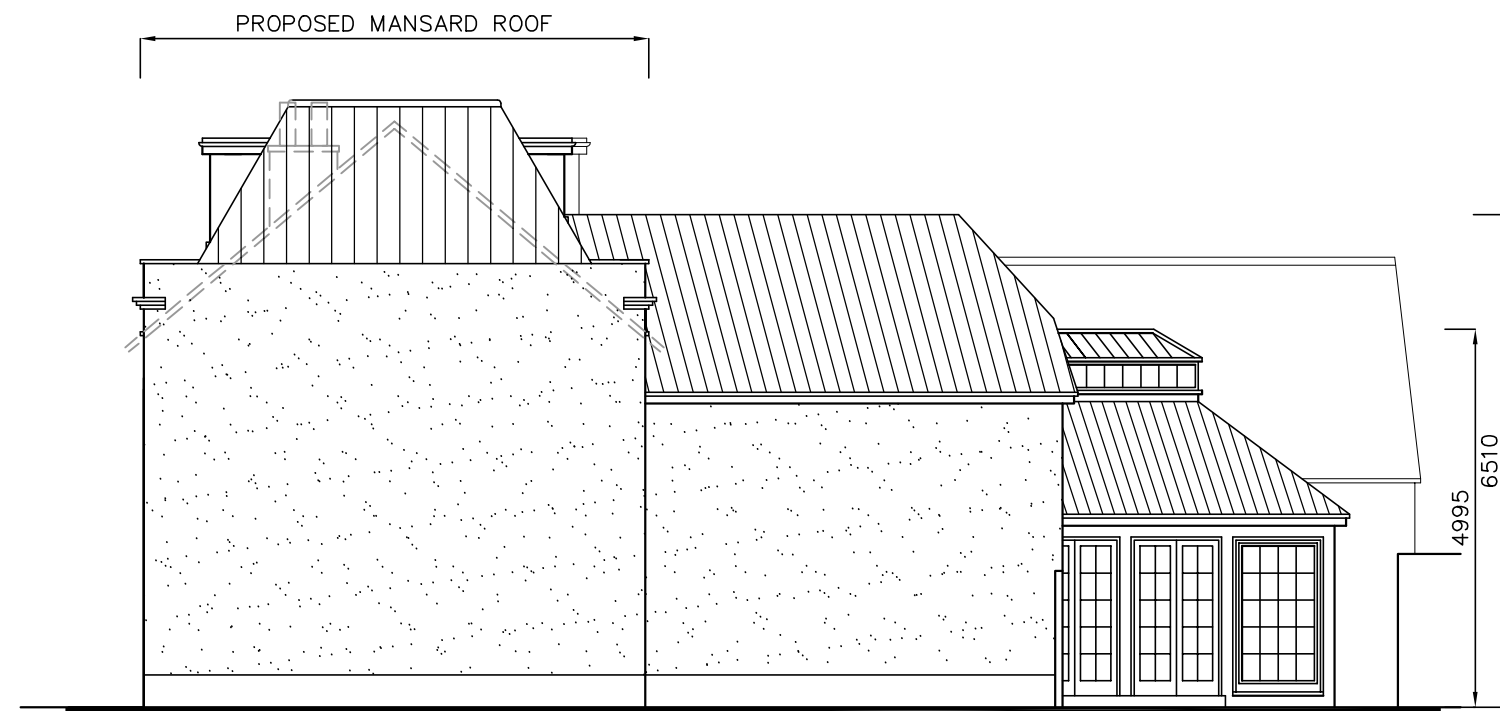


NORTH

23 South Street
Emsworth
PO10 7EG

PROPOSED
ELEVATIONS

Revisions

- A. Client revision. 23/08/16
- B.
- C.

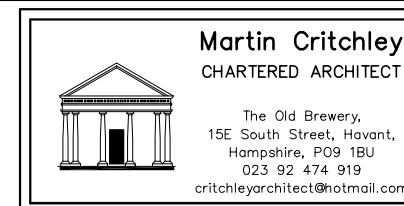

Scale A3 = 1:100
Drawn JHL
Date 25/07/16


metres

10

20

30

1530-521 ^A

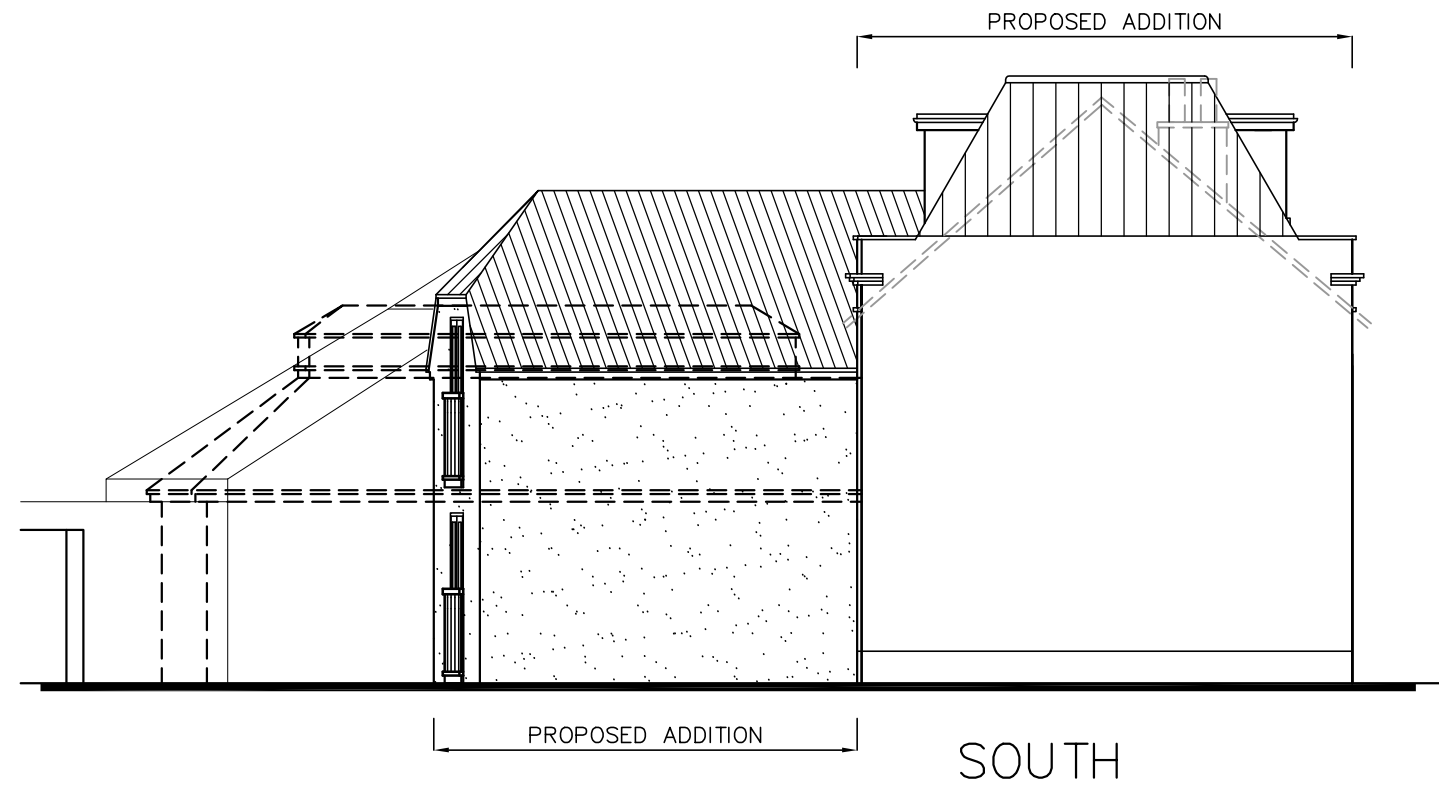


23 South Street
Emsworth
PO10 7EG

PROPOSED ELEVATIONS

Revisions

- A. Client revision. 23/08/16
- B.
- C.

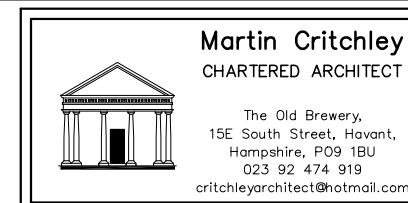

Scale A3 =1:100
Drawn JHL
Date 25/07/16


metres

10


20

30

1530-522^A

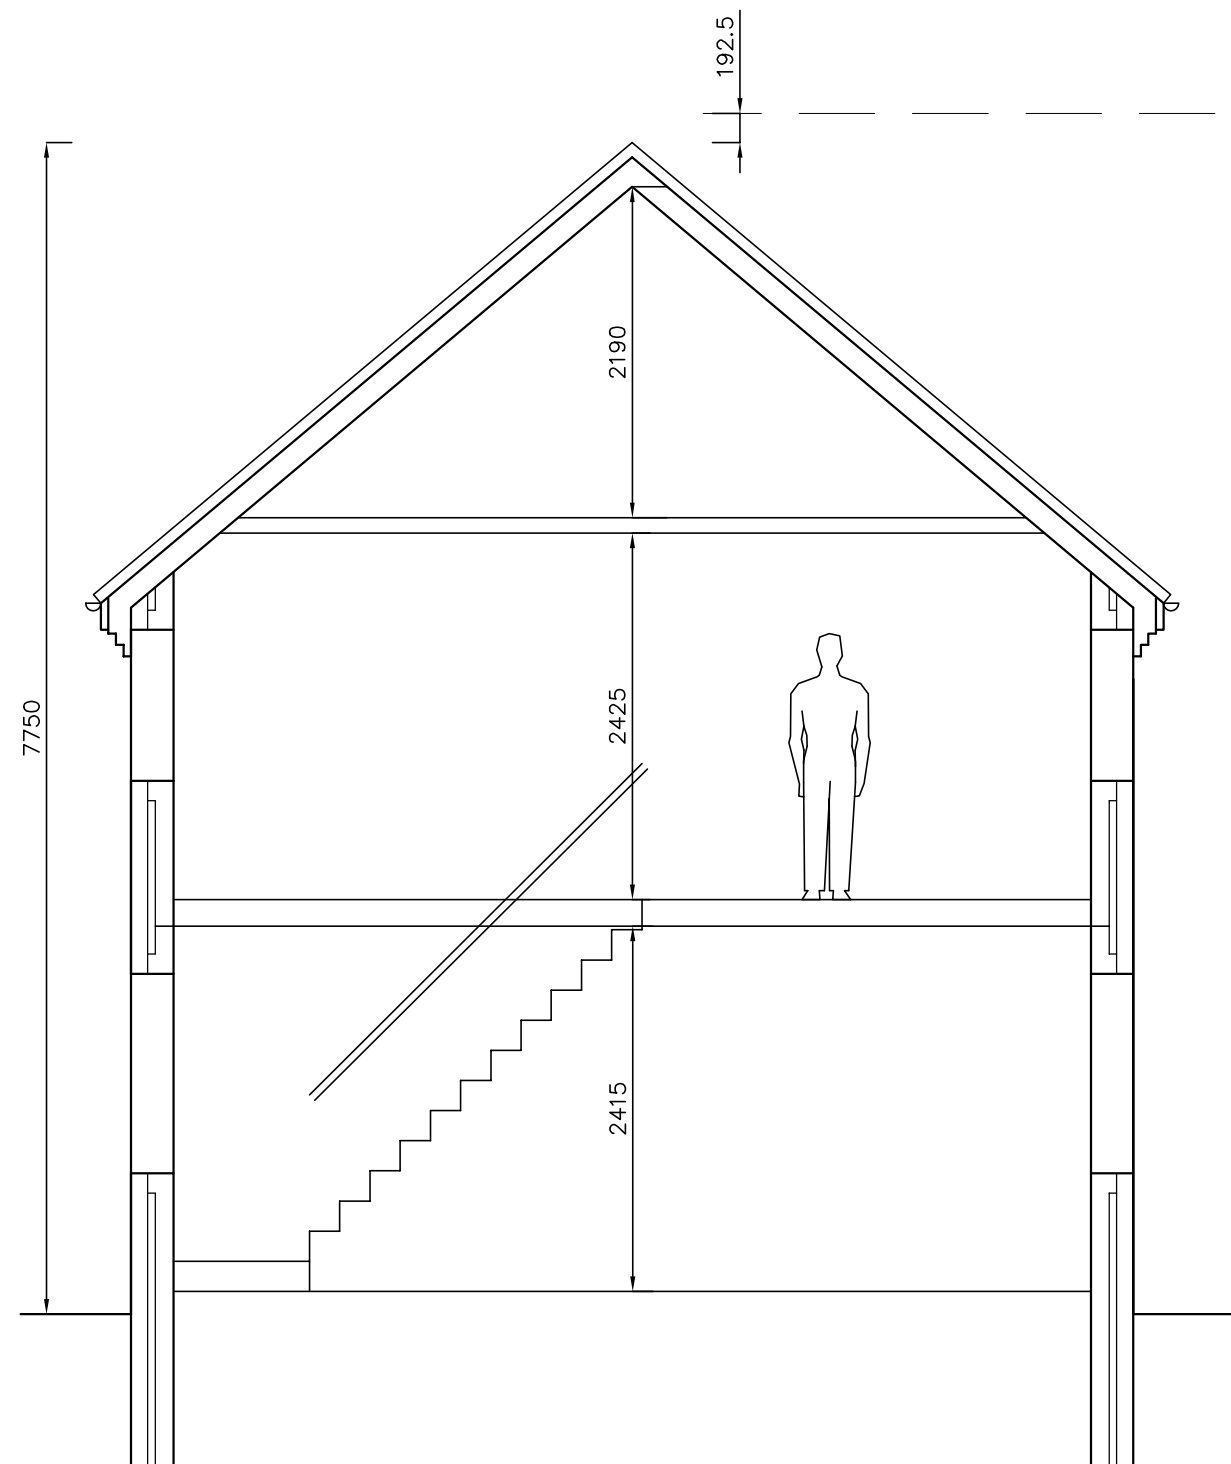

EXISTING

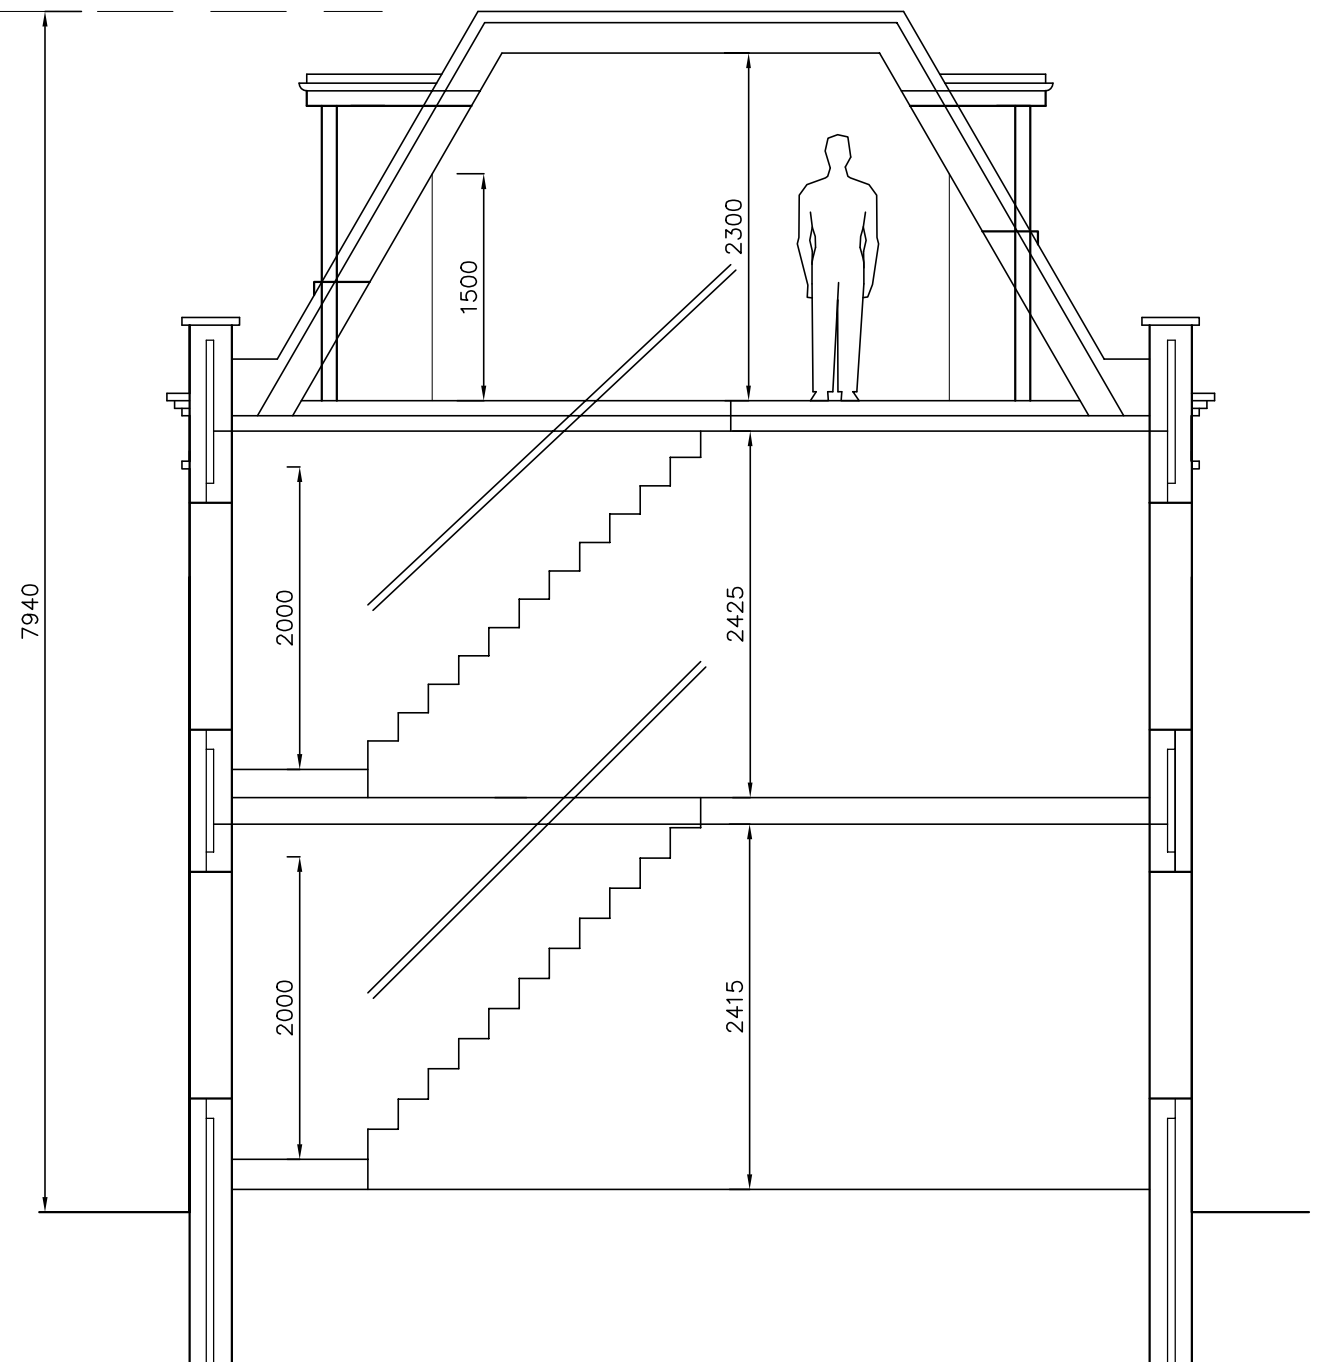

PROPOSED

23 South Street
Emsworth
PO10 7EG

DRAFT
SECTIONS

Revisions

A.
B.
C.



Scale A3 = 1:50
Drawn JHL
Date 25/07/16

metres

10

1530-621⁰