




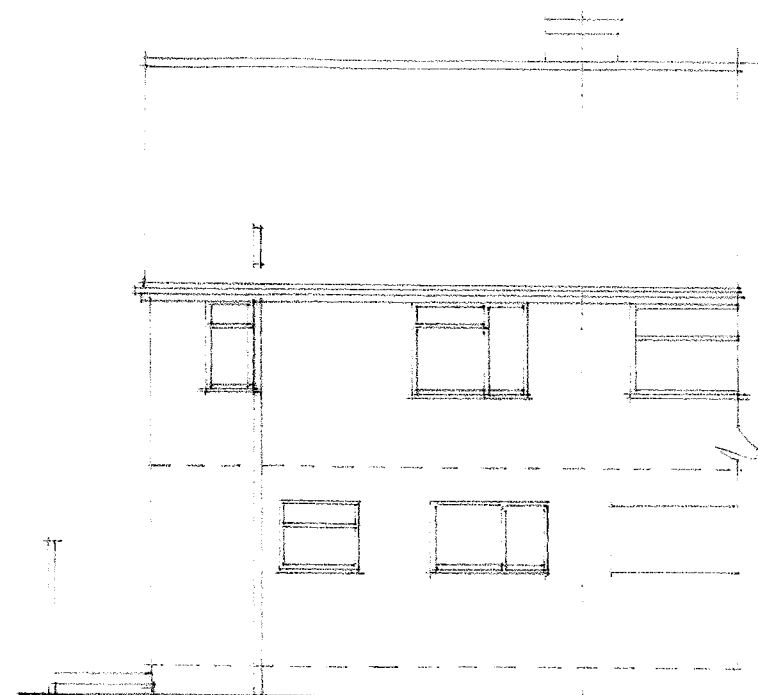

Existing North East Elevation

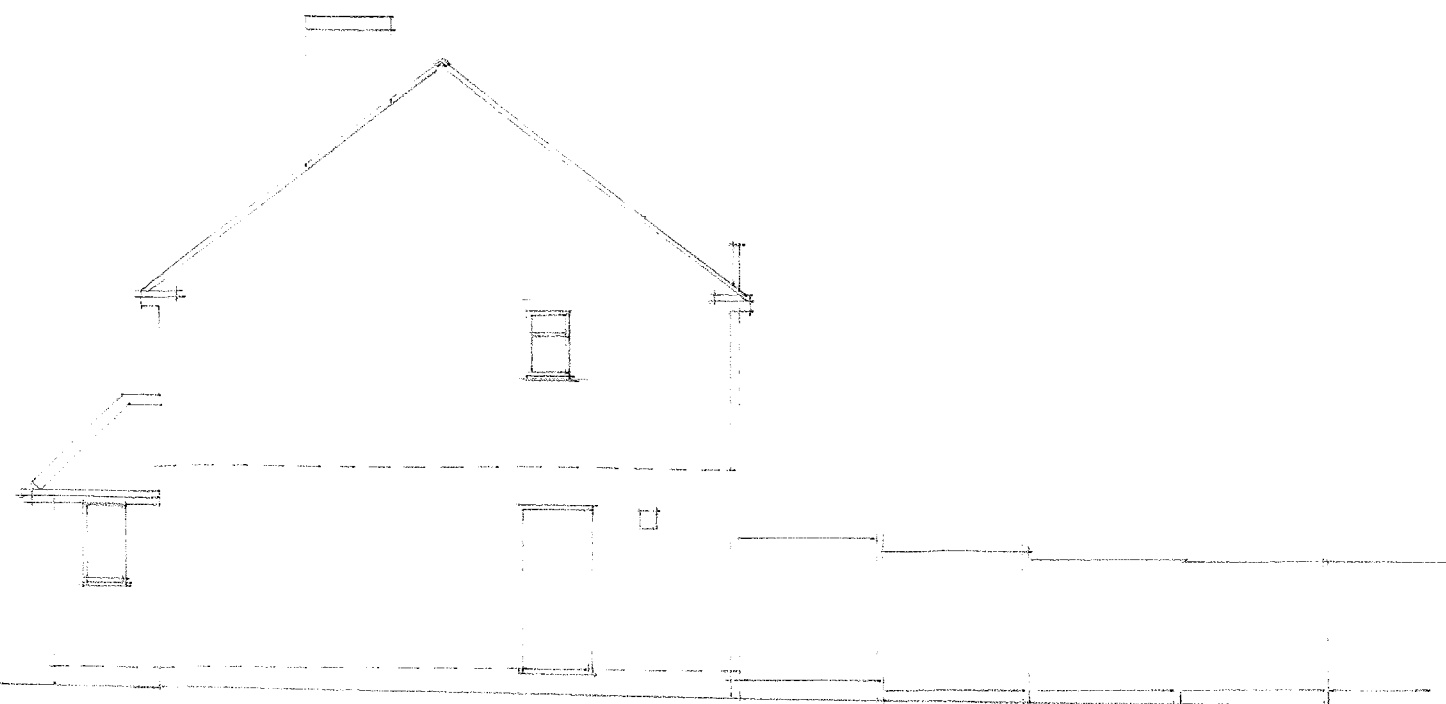

Existing South West Elevation

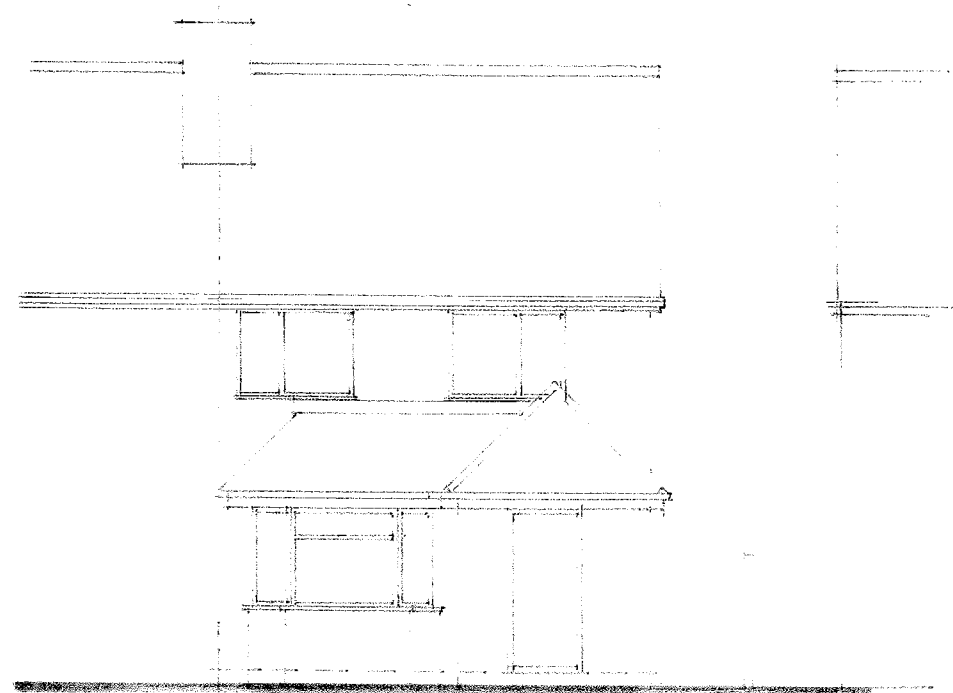

Existing South East Elevation