
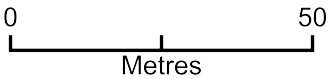


58 Cotwell avenue - Location Plan

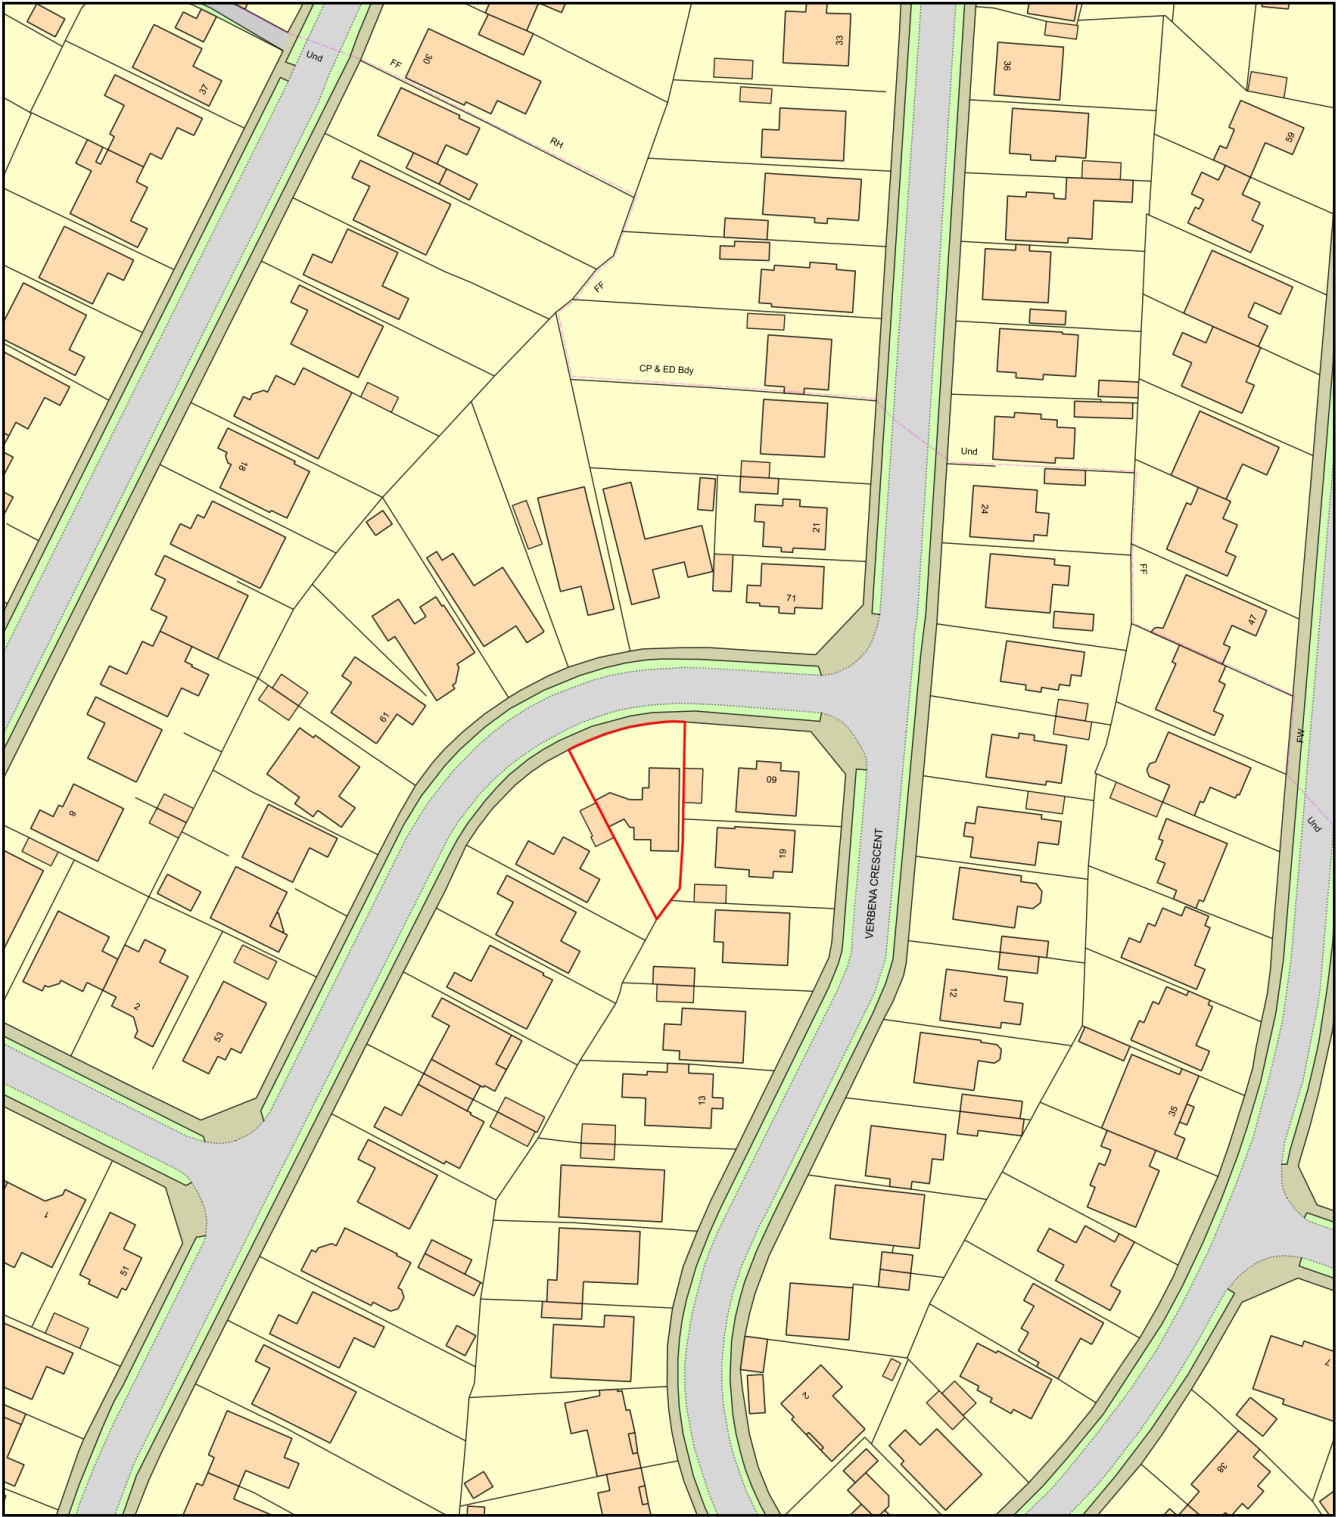

Plan Produced for: Carianne Wells
Date Produced: 09 Sep 2021
Plan Reference Number: TQRQM21252151102199
Scale: 1:1250 @ A4