
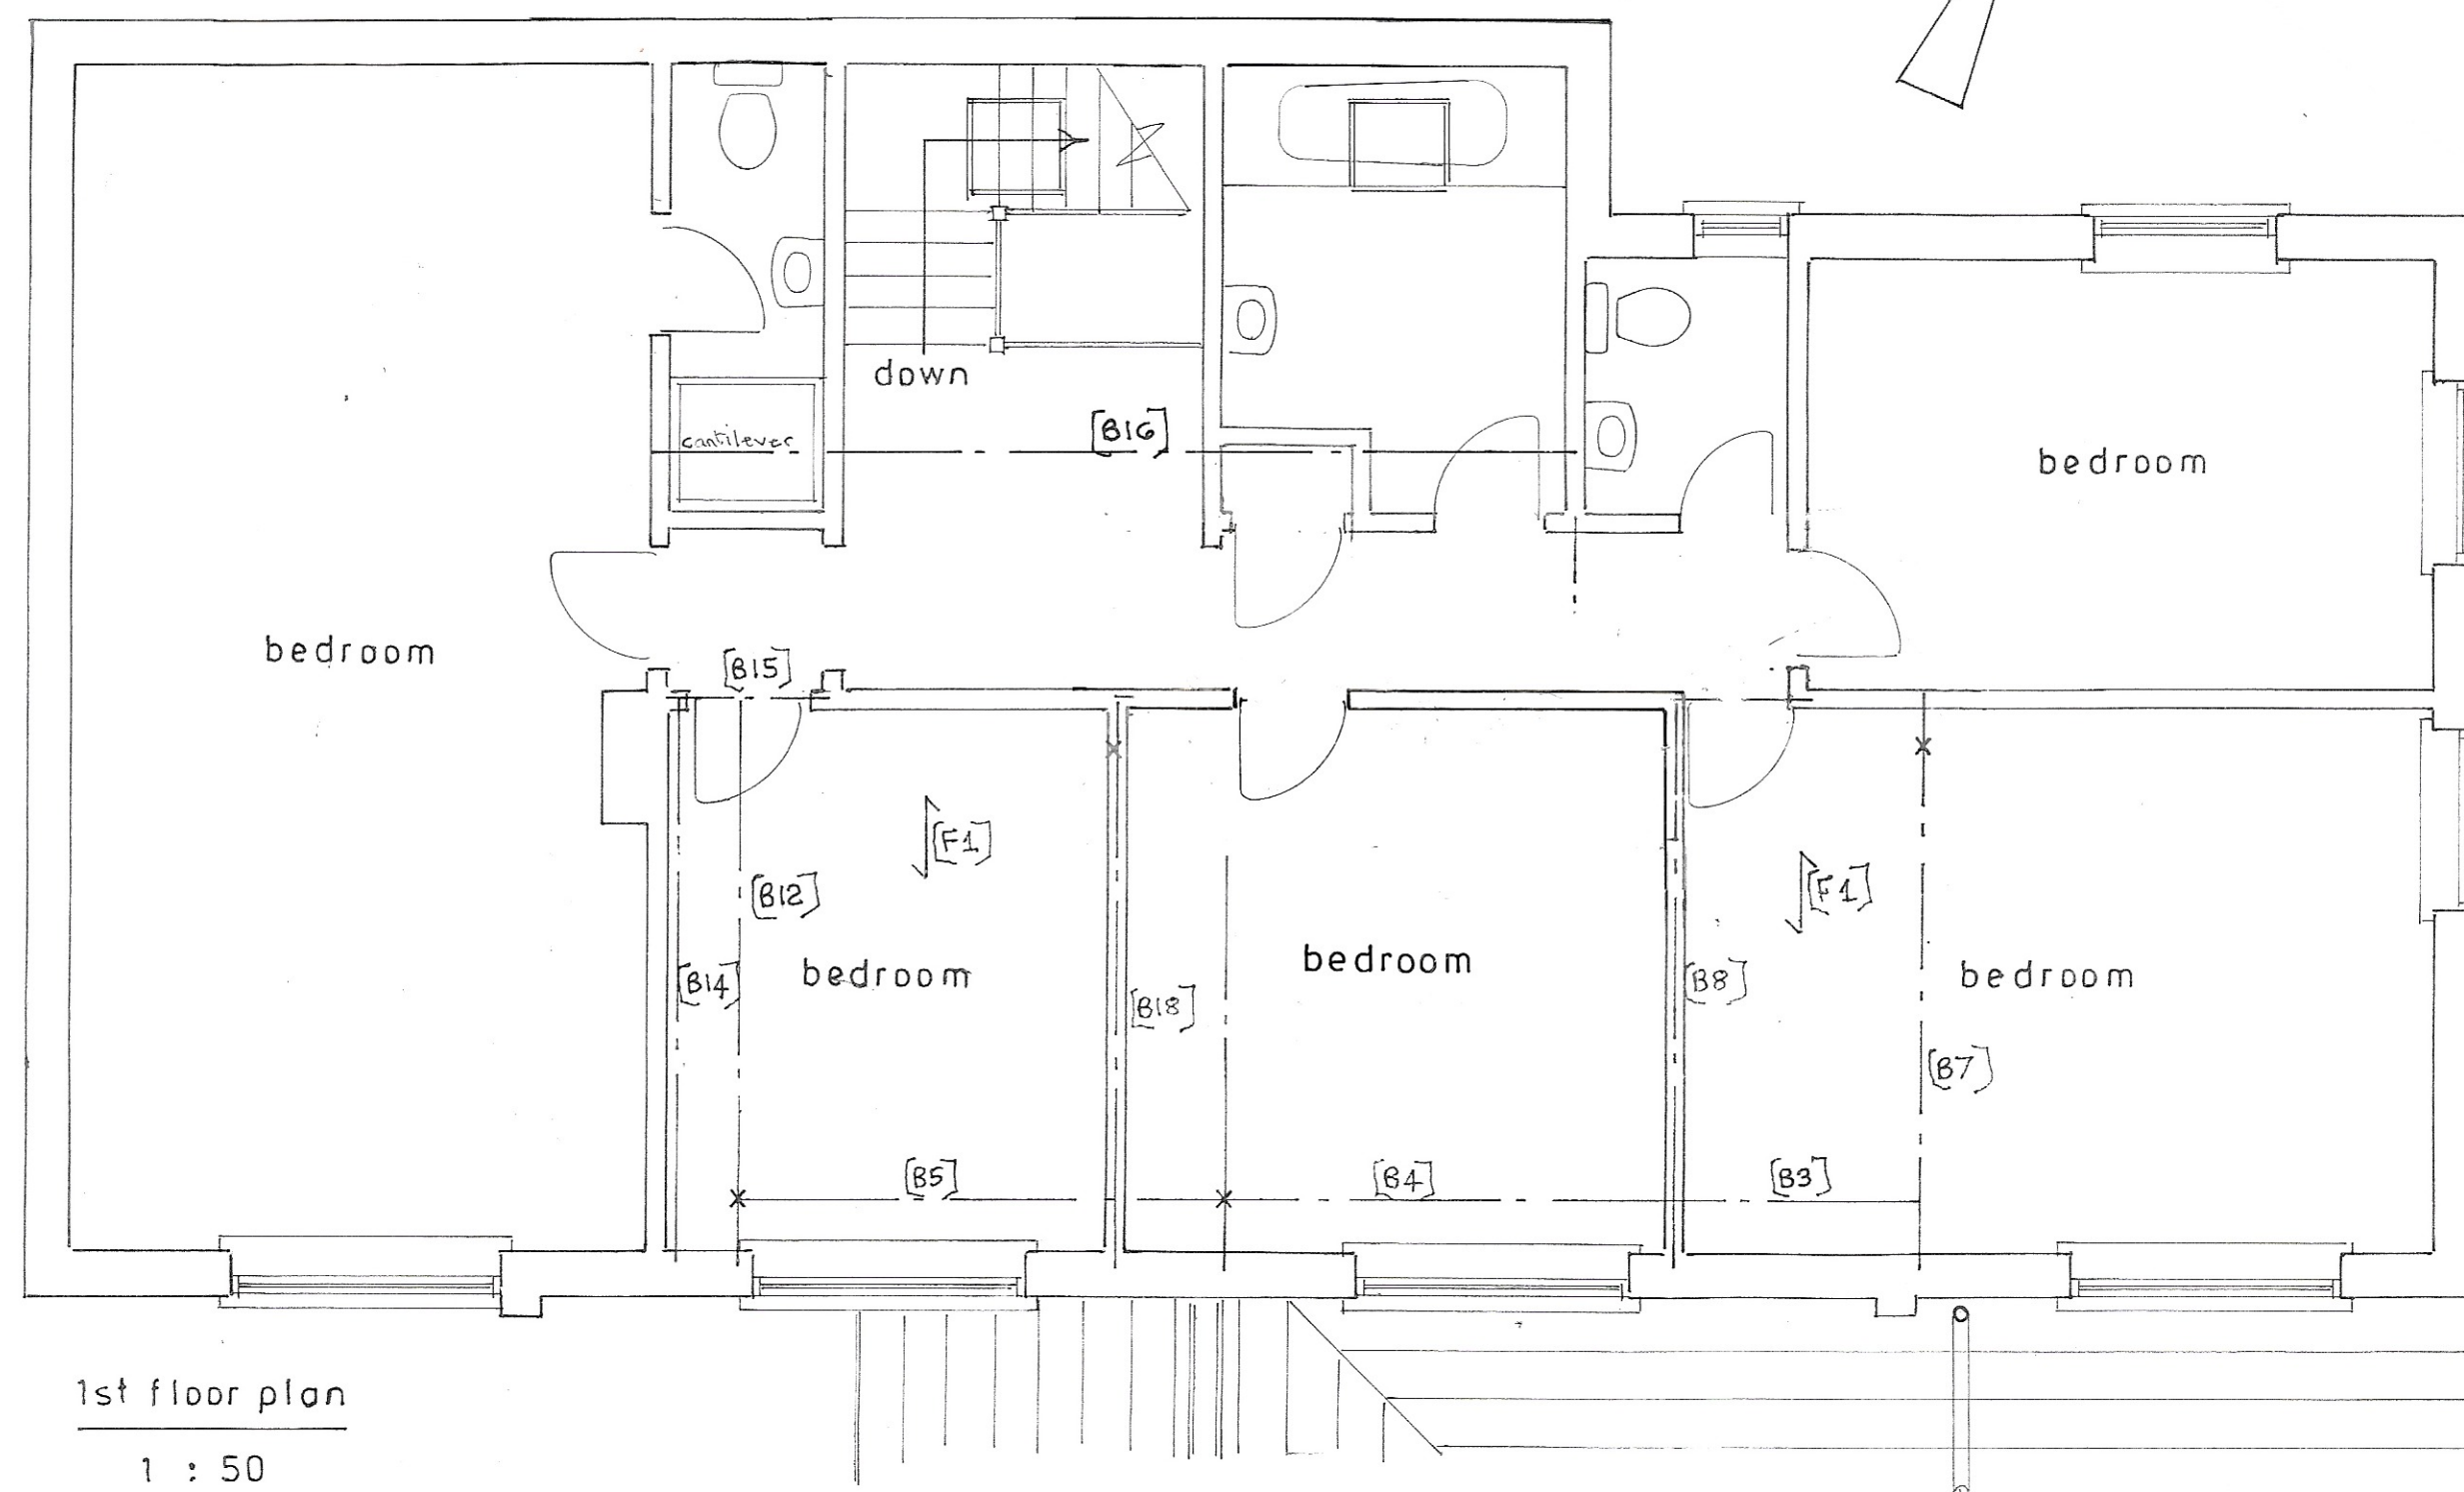


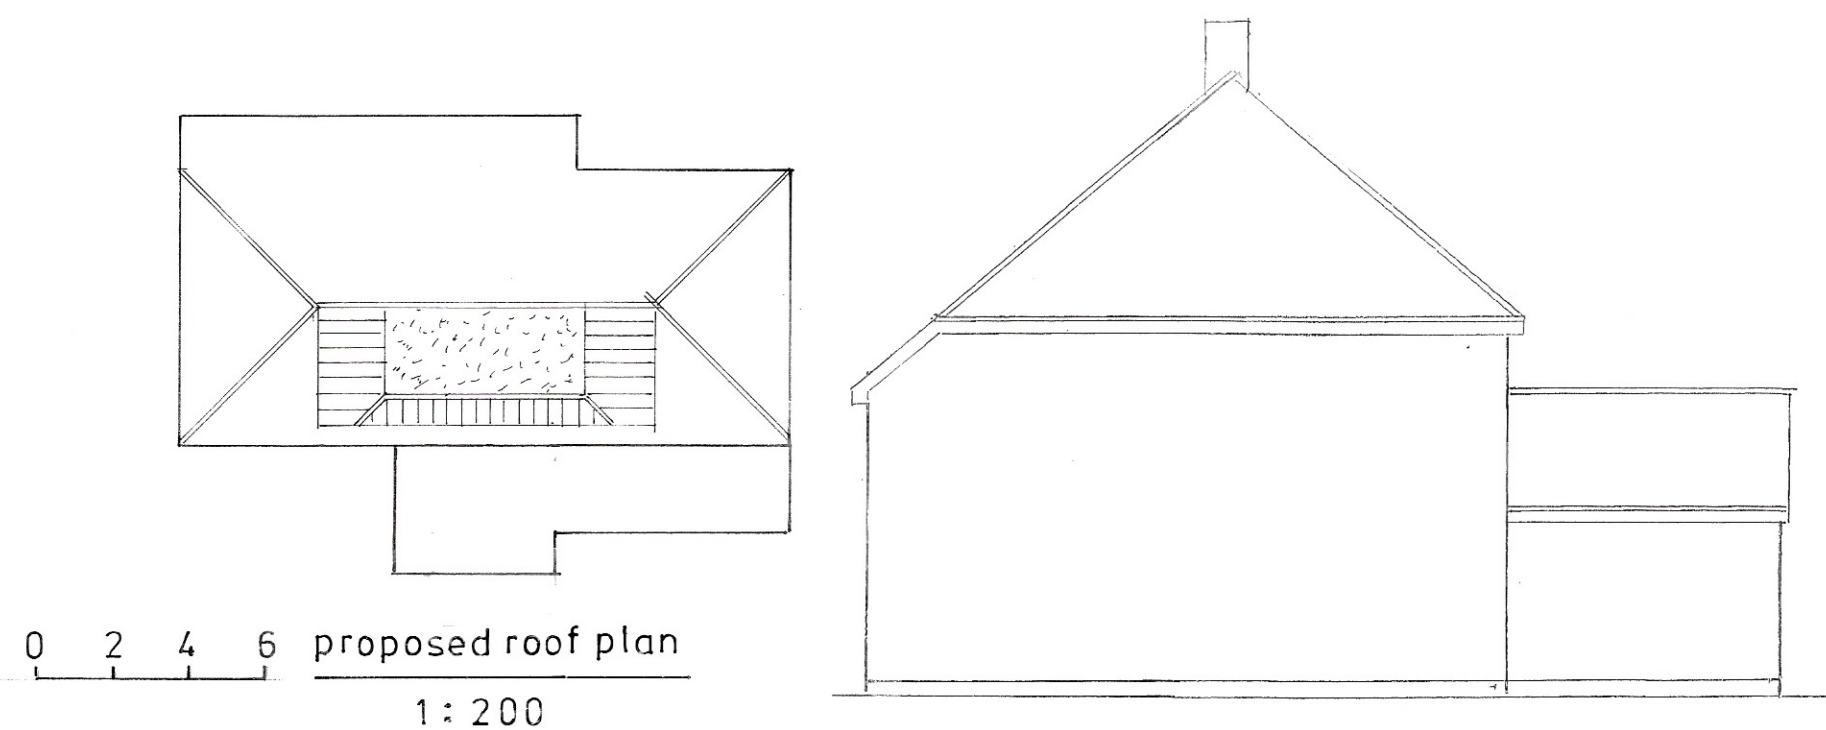

Existing

PROPOSED LOFT CONVERSION TO FORM NEW 2ND FLOOR AT 8, BRENT COURT, EMSWORTH
FOR MRS. S. ARNETT.

sheet 3 of 3

Bryan Butcher
Rainbow Cottage
Nyetimber Lane
Bognor Regis PO21 3JX
01243 266871
07973 233442
bryan.butcher@btinternet.com
www.bryanbutcher.com