
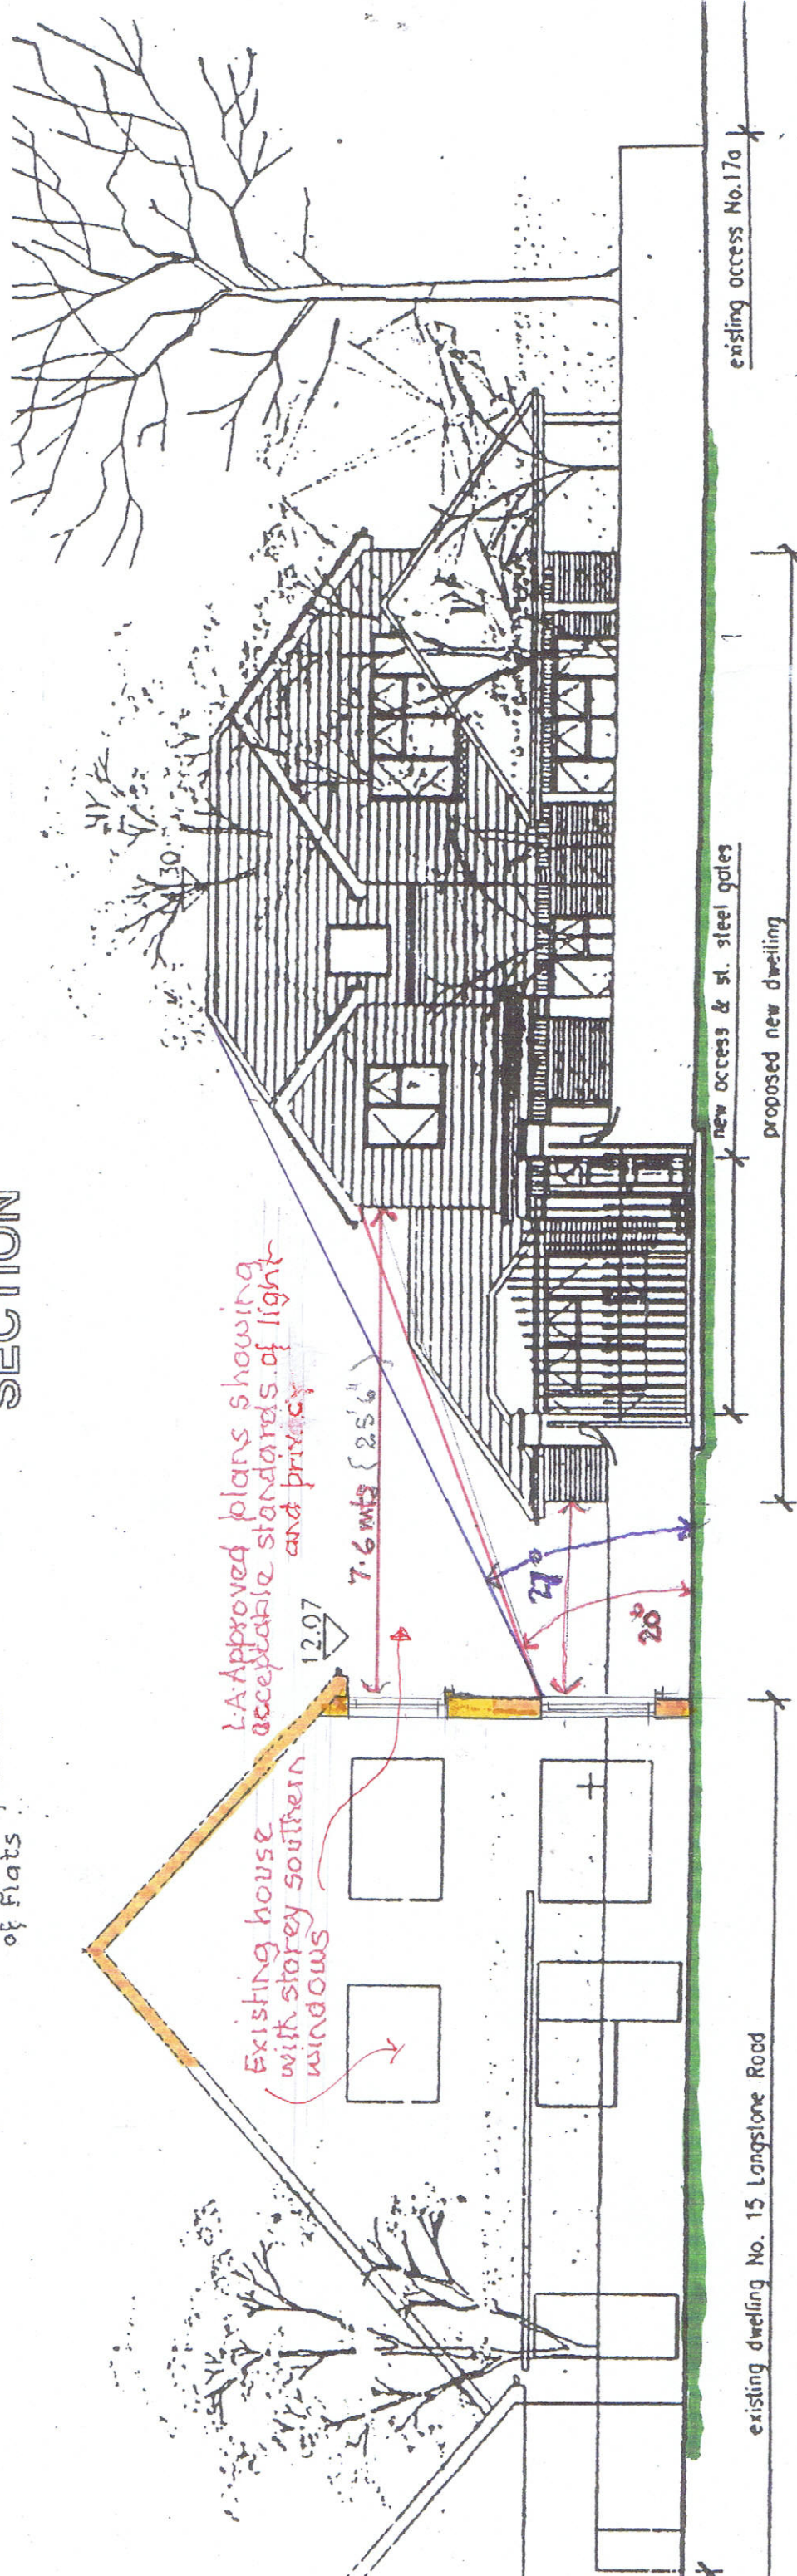


SCALE 1:100

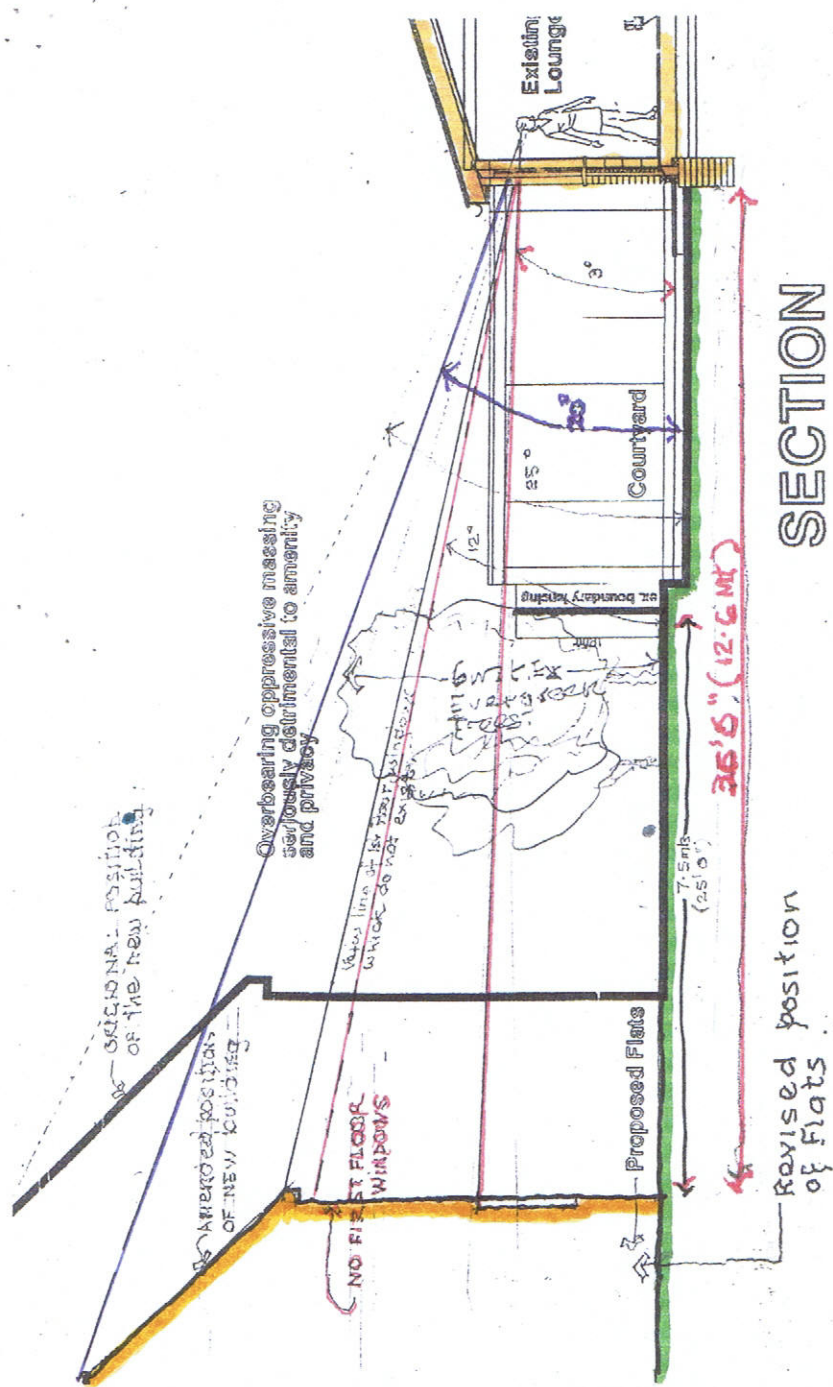

DEVELOPMENT at LANGSTONE ROAD HAVANT

For Phillips Build Ltd

L BRUCE MILLER FAS RICS NCSD FRSA
Mundiwindi
Cut Mill Boshan
Chichester
West Sussex PO18 8PS
Tel/Fax: 01243 572553

ARCHITECTS & SURVEYORS LTD