


ROMAN ROAD + 10.4m

Govt
Offices
(Job Centre)

6 of 1

31

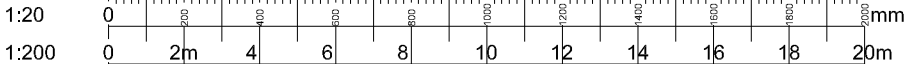

REV.	DATE	REVISIONS:	NOTES:
© COPYRIGHT EXISTS ON THE DESIGNS AND INFORMATION SHOWN ON THIS DRAWING			
THE CONTRACTOR MUST VERIFY ALL DIMENSIONS ON SITE BEFORE MAKING SHOP DRAWINGS OR COMMENCING WORK OF ANY KIND. DO NOT SCALE FROM THIS DRAWING			
CLIENT: Mr & Mrs Chalcraft			PROJECT: 31 East Street Havant
SCALE: 1:200 (A3 ORIGINAL)			DRAWING: Block Plan
DRAWN: MJH DATE: Sept 16			CHECKED: DATE:
			P02