




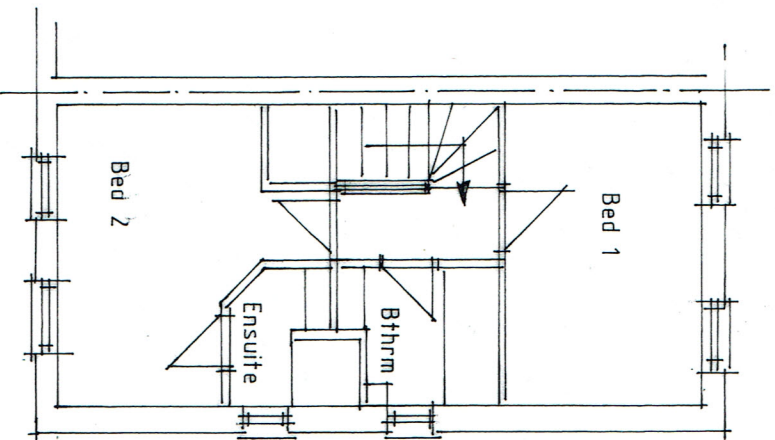


First

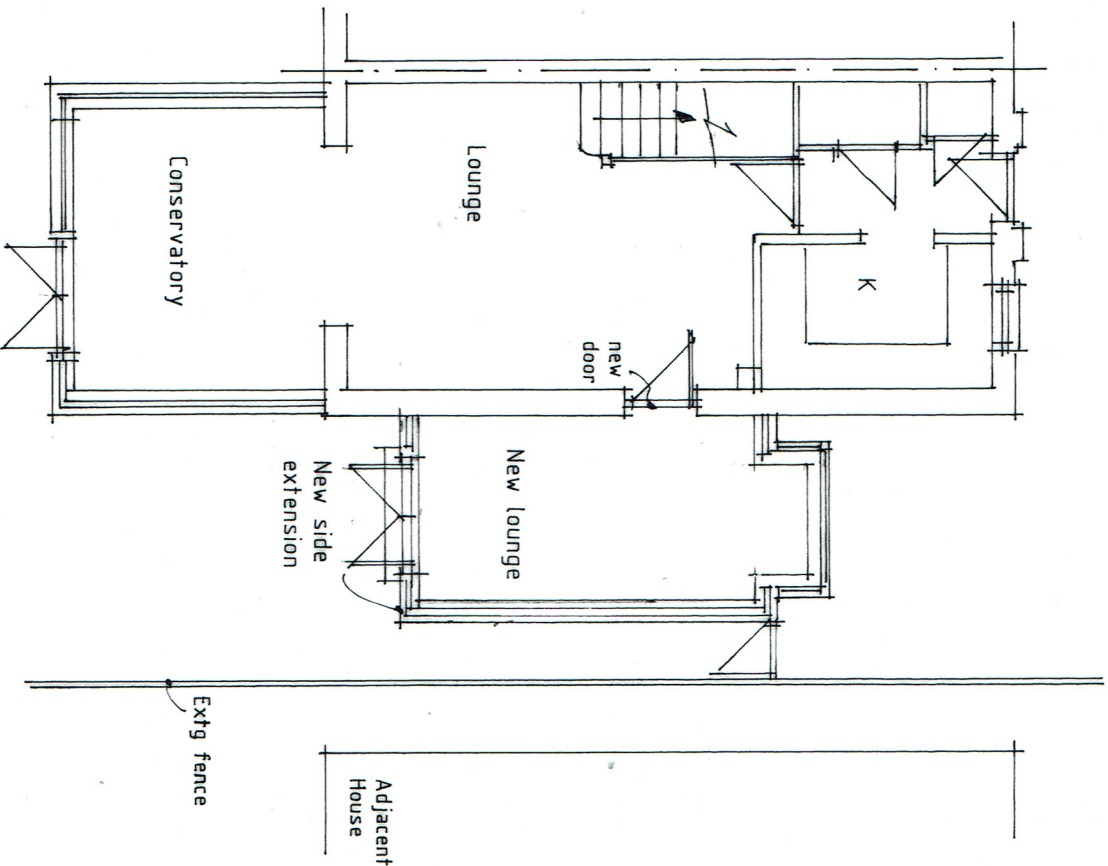


Ground

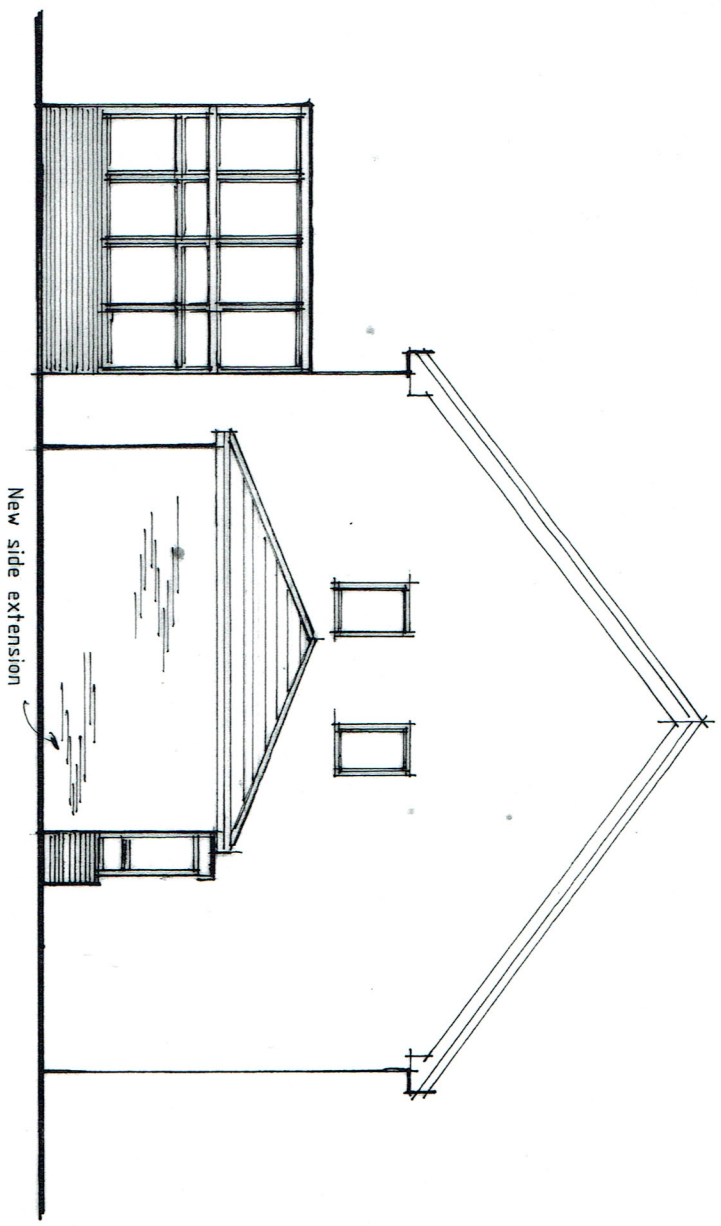

Side Elevation

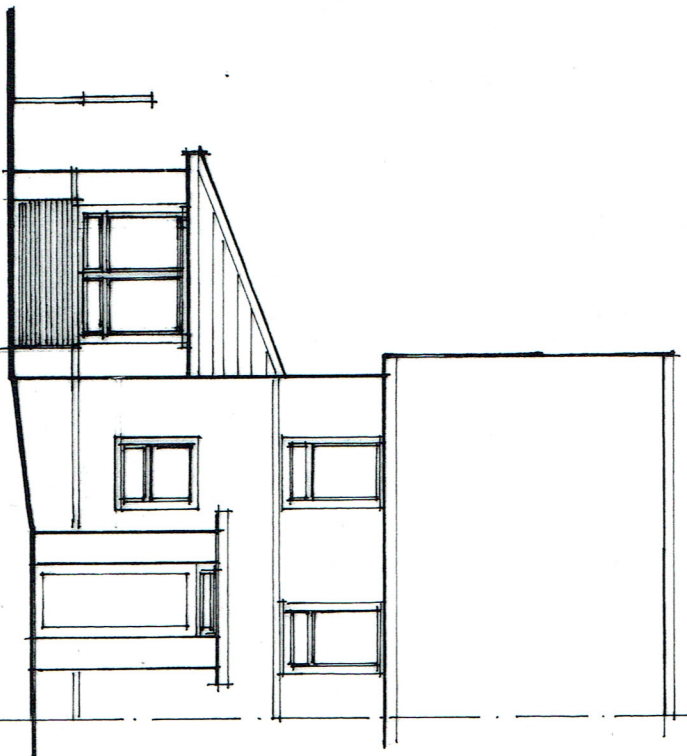


Front

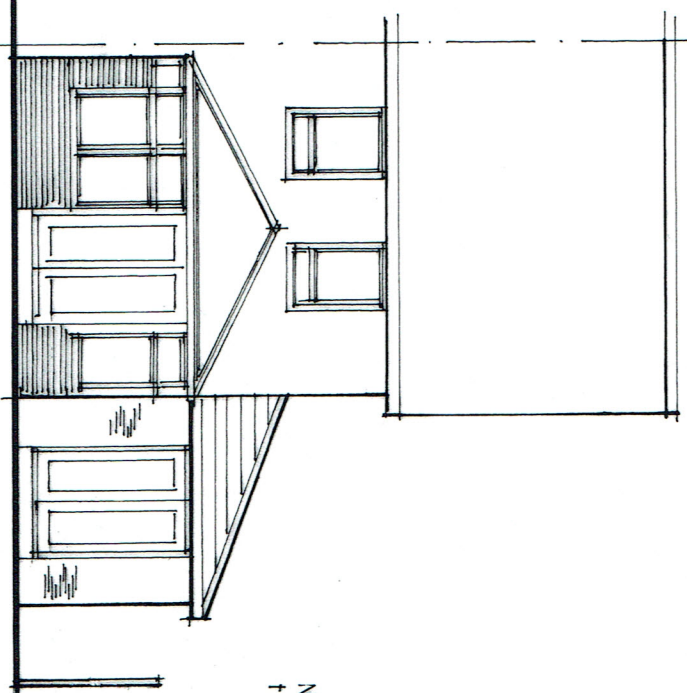

Rear

New tiles & bricks to match existing

New doors & windows to be in white Upvc, & matching in design.

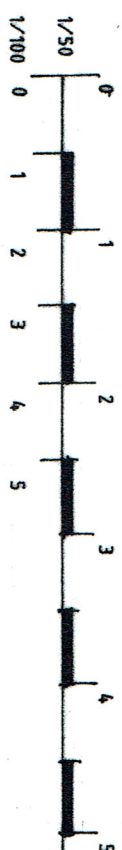

Lou Webb Dip (Arch) Architectural Services	
louwebbarchitecturalservices.co.uk	
26a, Shaftesbury Road, Southsea, Portsmouth, PO5 3JR.	
Mobile: 07776 265 976 E-mail: louwebbarchitectural@gmail.com	
Job:	Drawing Title:
Proposed New Single Storey Side Extension	Proposed Plans & Elevations
Address:	Scale: 1:100
31, Billy Road, Hayling Island, PO11 0FA	Date: June 2021
All Dimensions Must Be Checked On Site	Dwg No: AF SB 01/02
And Not Scaled From This Drawing	
Except For Local Authority Planning Purposes Only	