


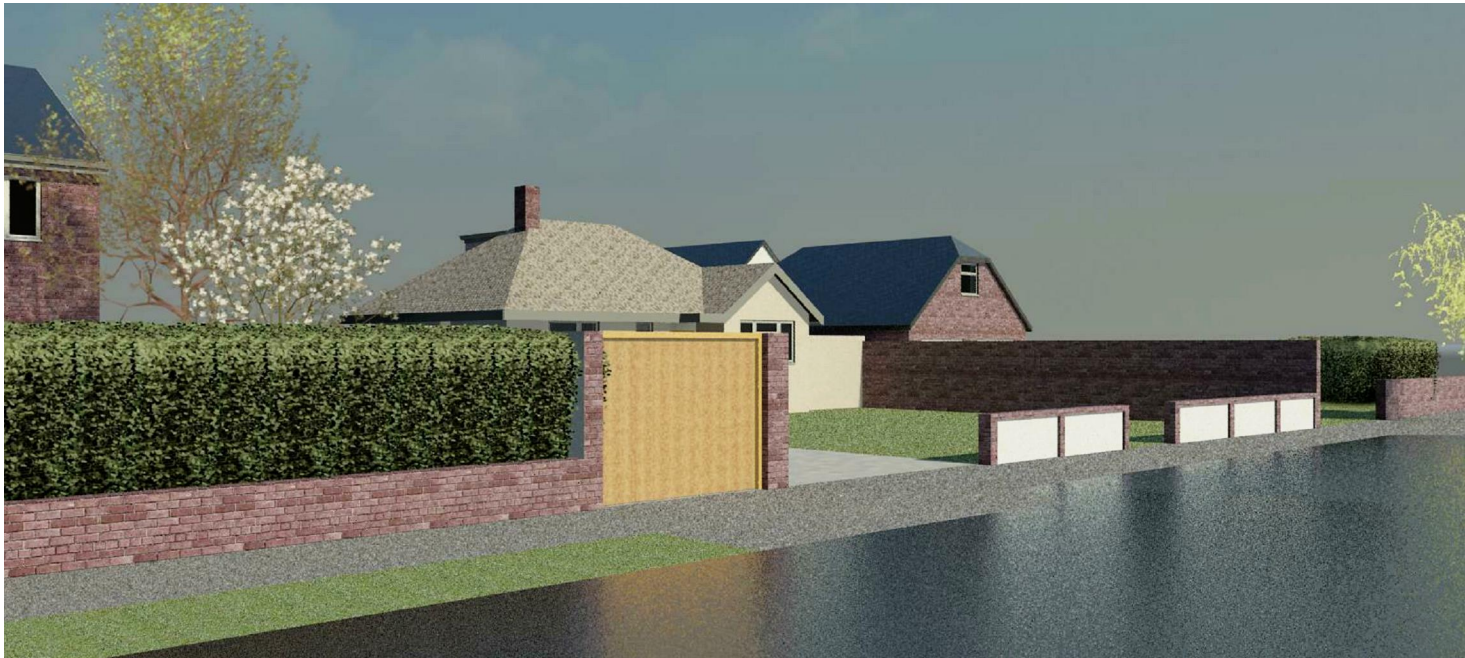

1 3D View 1_3
1 : 1



3 3D View 3_1
1 : 1



2 3D View 2_1
1 : 1



4 3D View 4_1
1 : 1

IJ Murray Associates

www.ijma.co.uk

No.	Description	Date

Rosemary Ward

45 North Shore Road HI

Existing Views

Project number	Project Number	A106
Date	Issue Date	
Drawn by	Author	
Checked by	Checker	Scale
		1 : 1