


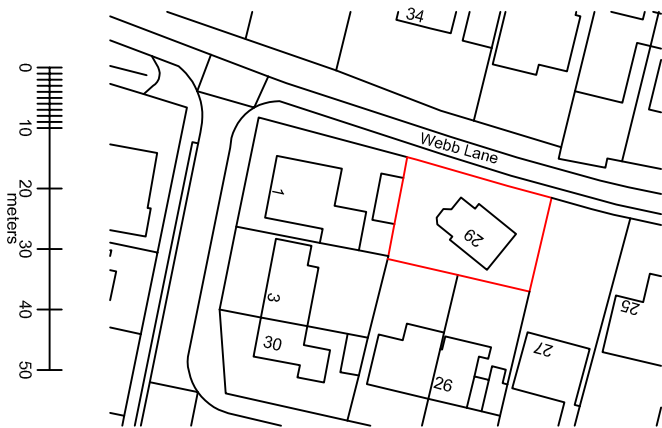

Your Home Plans Ltd 12 Bowes Hill, Rowlands Castle, Hampshire, PO9 6BP 02392 413579 june@yourhomeplans.co.uk		29 WEBB LANE HAYLING ISLAND HAMPSHIRE PO11 9JE	
Location Map			
Project Number: 29WEBB-16 REV/A		Drawing No:	
Date: 4th August 2016		01	
Drawn By: Your Home Plans Ltd			
Checked By: JEG		Scale: 1:1250 A4	