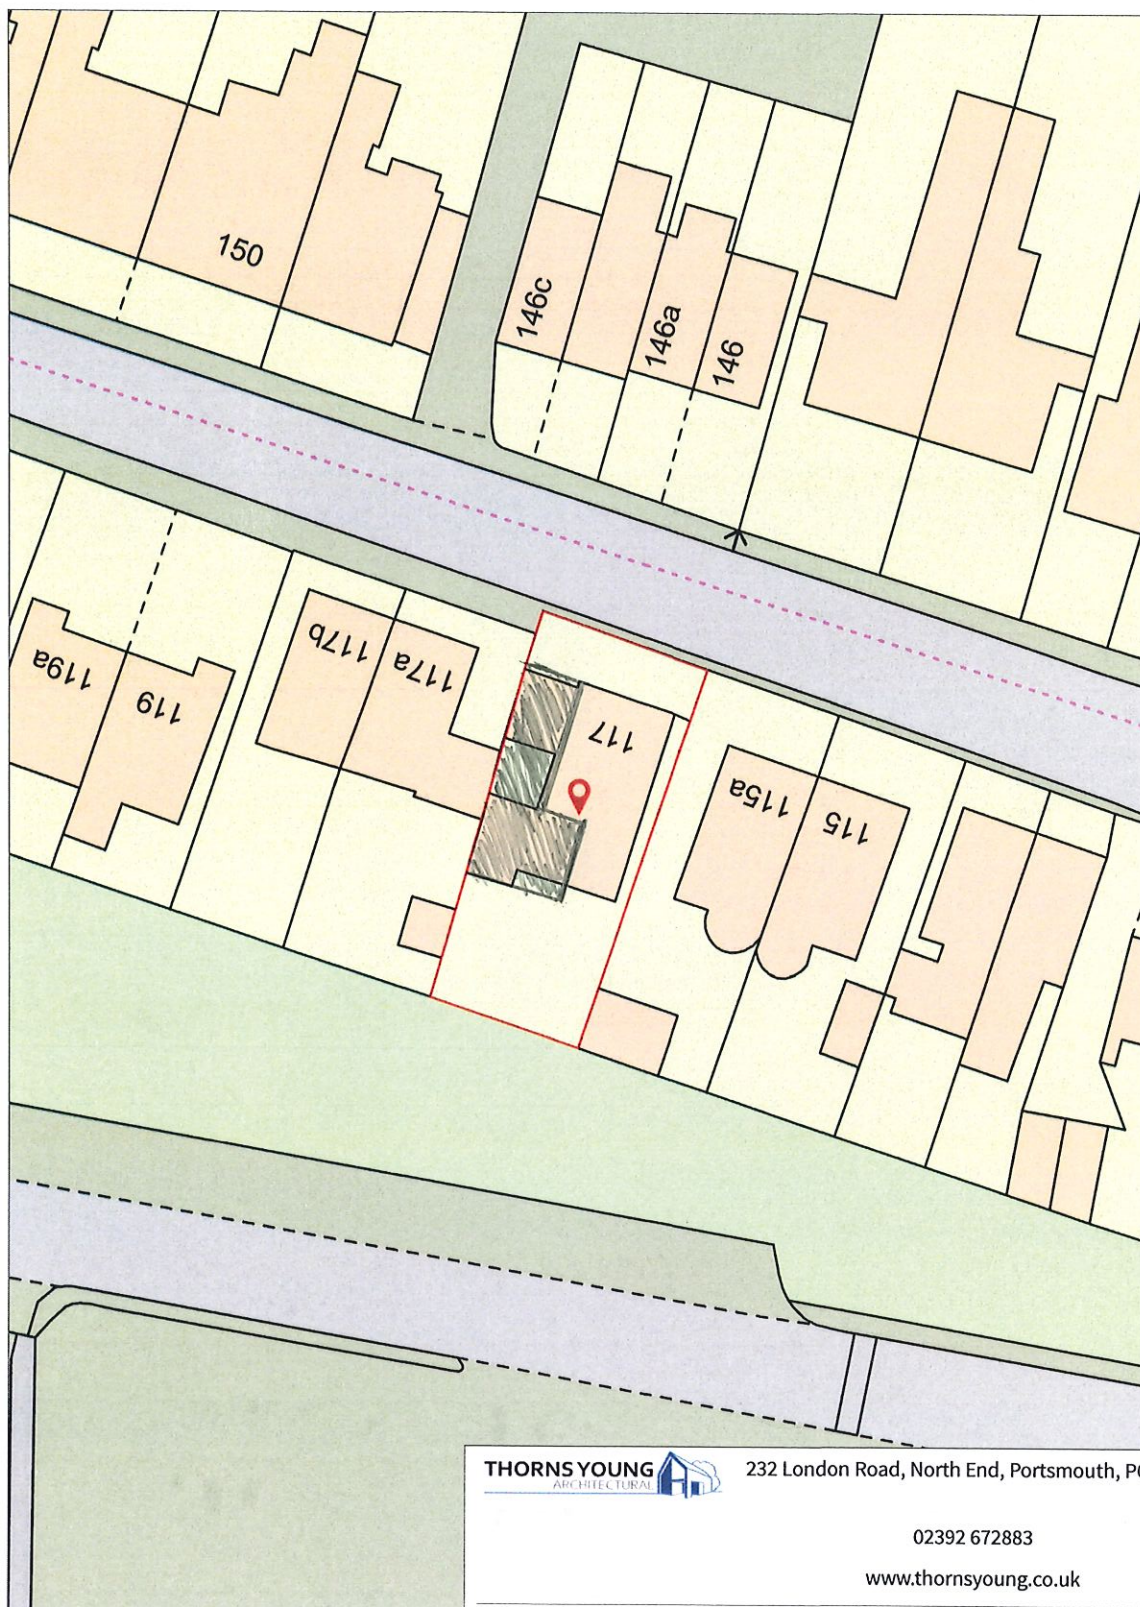


232 London Road, North End, Portsmouth, PO2 9JQ

02392 672883

www.thornsyong.co.uk

Client: **Mr Gareth Todd**
Project: **Single Storey Rear Extension**

Title: **117 West Street**

Scale: 1:500 @A4
Drawn By: RN

Date: 22 Sep 2021
Drawing No: 5106_21_CC