



HAVANT BOROUGH COUNCIL
 DEVELOPMENT CONTROL
 25 AUG 2016
 RECEIVED

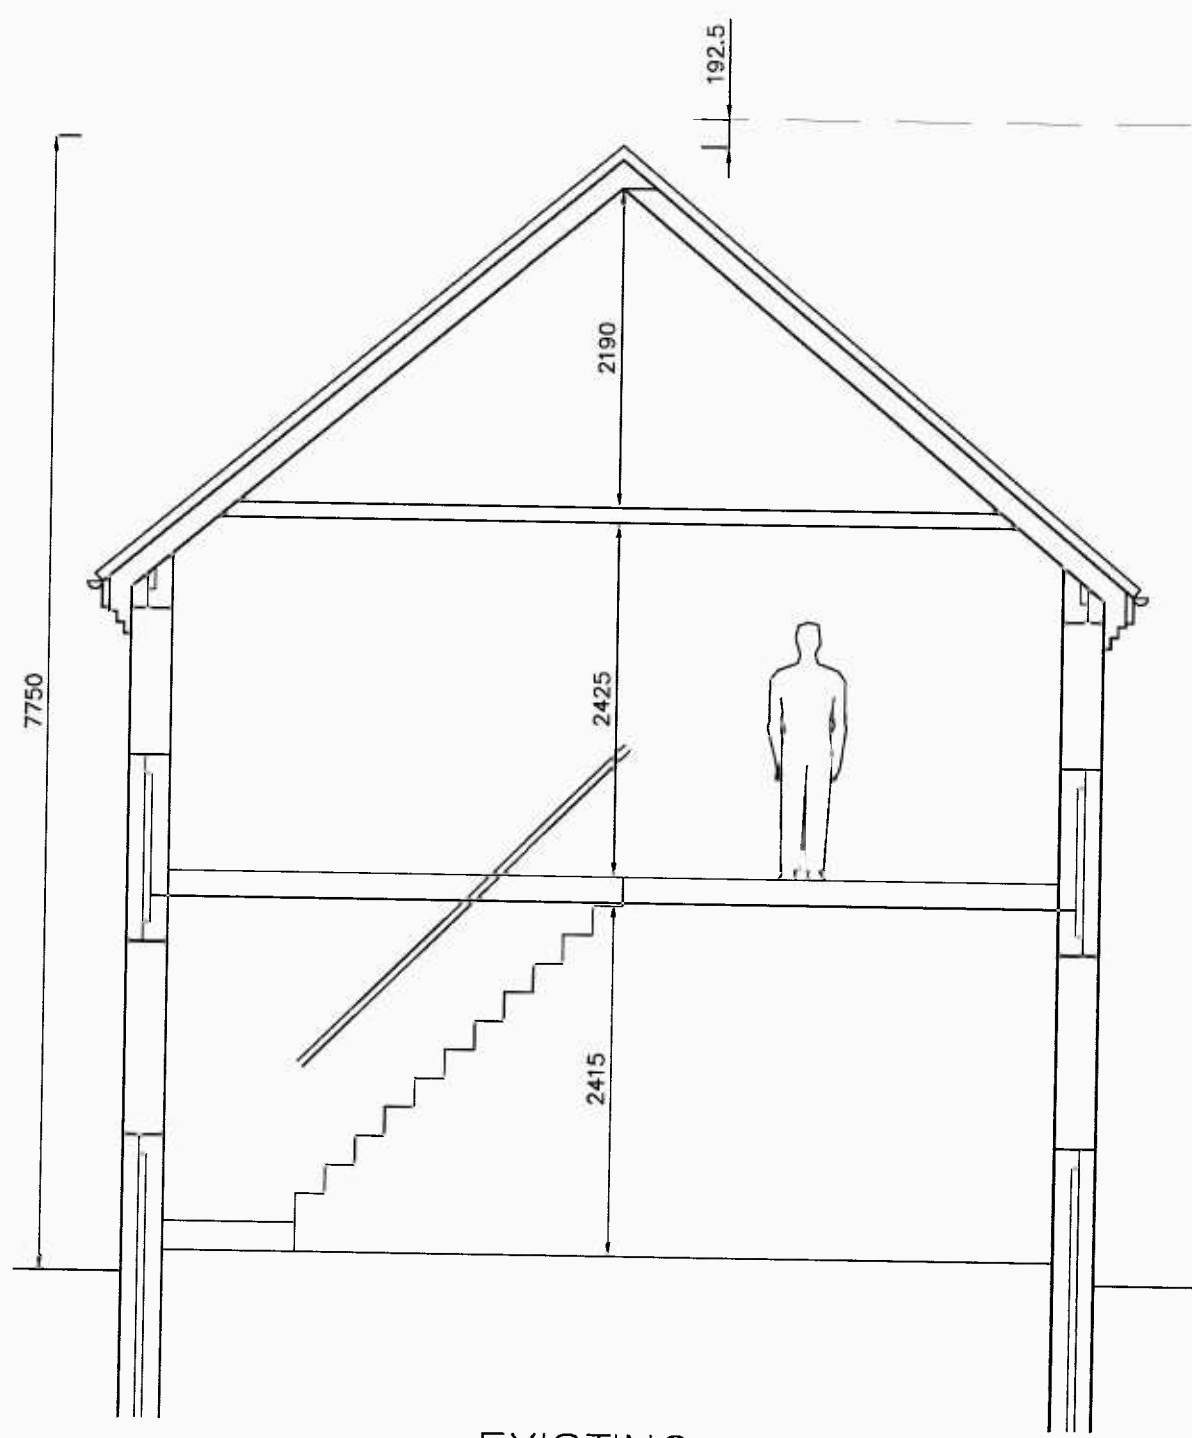

EXISTING

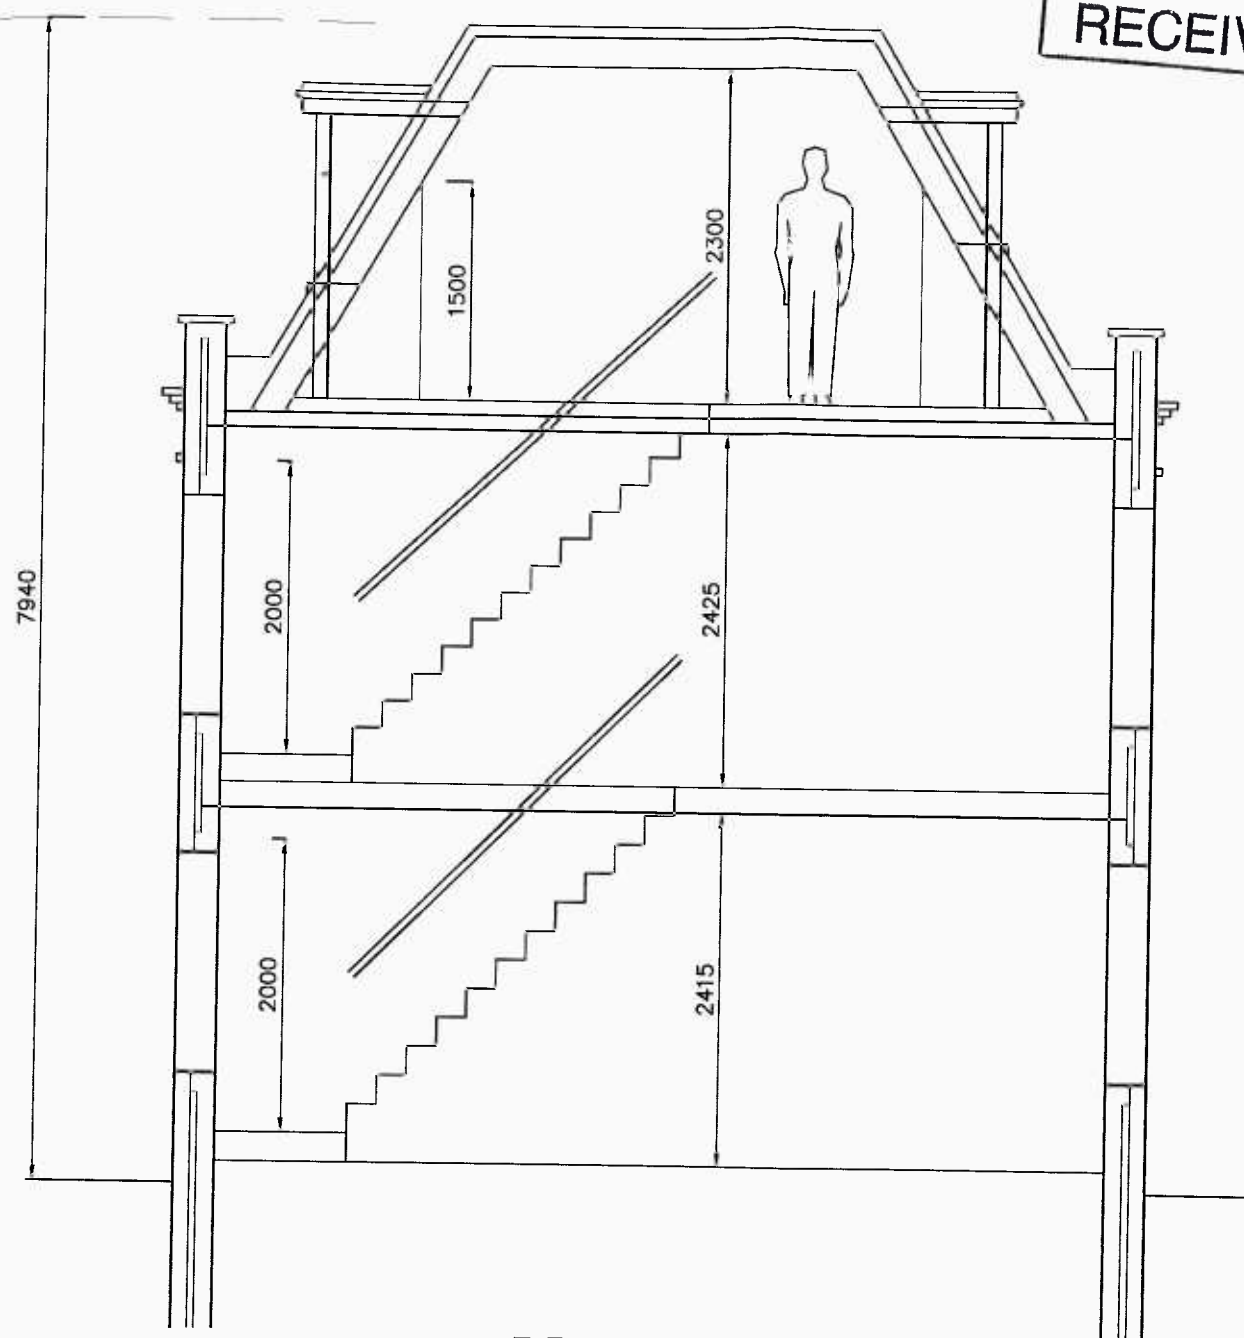

PROPOSED

23 South Street
 Emsworth
 PO10 7EG

DRAFT
 SECTIONS

Revisions

A.
 B.
 C.

metres

10

Martin Critchley
 CHARTERED ARCHITECT



The Old Brewery,
 15E South Street, Havant,
 Hampshire, PO9 1BU
 023 92 474 919
 critchleyarchitect@hotmail.com

Scale A3 = 1:50
 Drawn JHL
 Date 25/07/16

1530-621⁰