



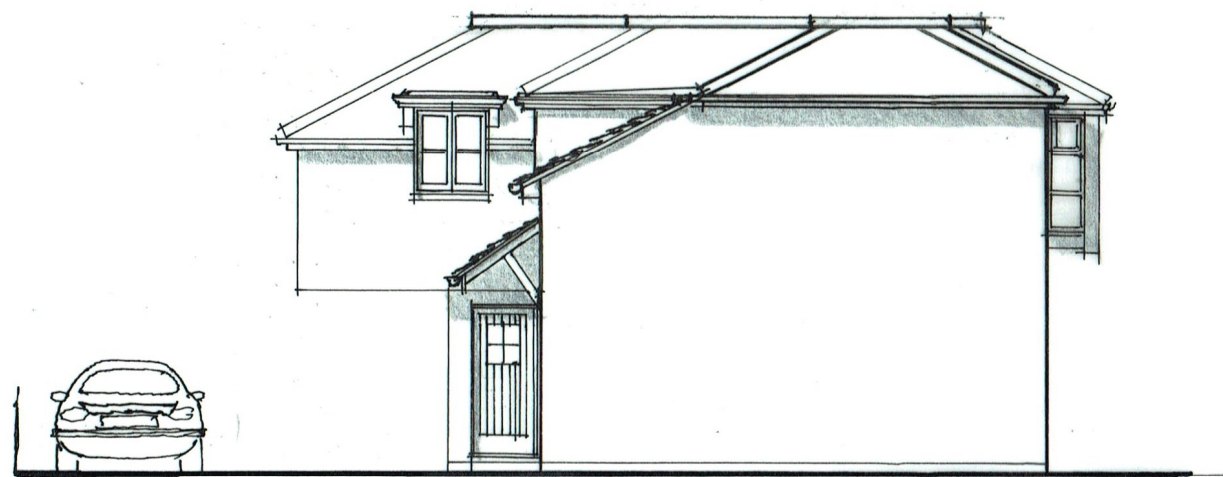


NORTH WEST

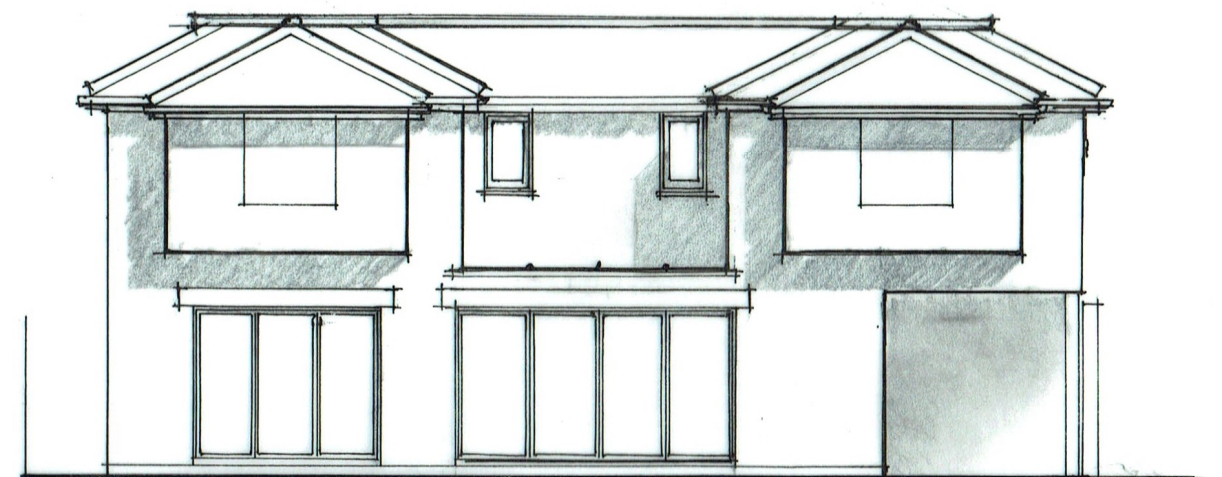

SOUTH WEST.

JON DALE ARCHITECT LTD.

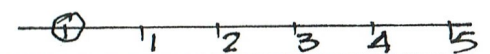

Jon Dale RIBA 7 Crestwood View, Eastleigh, Hampshire, SO50 4NF Tel: 07787 575126 E-mail: jondalearchitect@gmail.com

Project LAND TO REAR of
136, STAKES HILL ROAD
WATERLOOVILLE.
REPLACEMENT DWELLING

Title ELEVATIONS 2

Scale 1:100 @ A3

Date July 16

Drawn J.D.

Checked

Job No. DG/SP/07

Drawing No. DG/SP/07/2.

Revision