


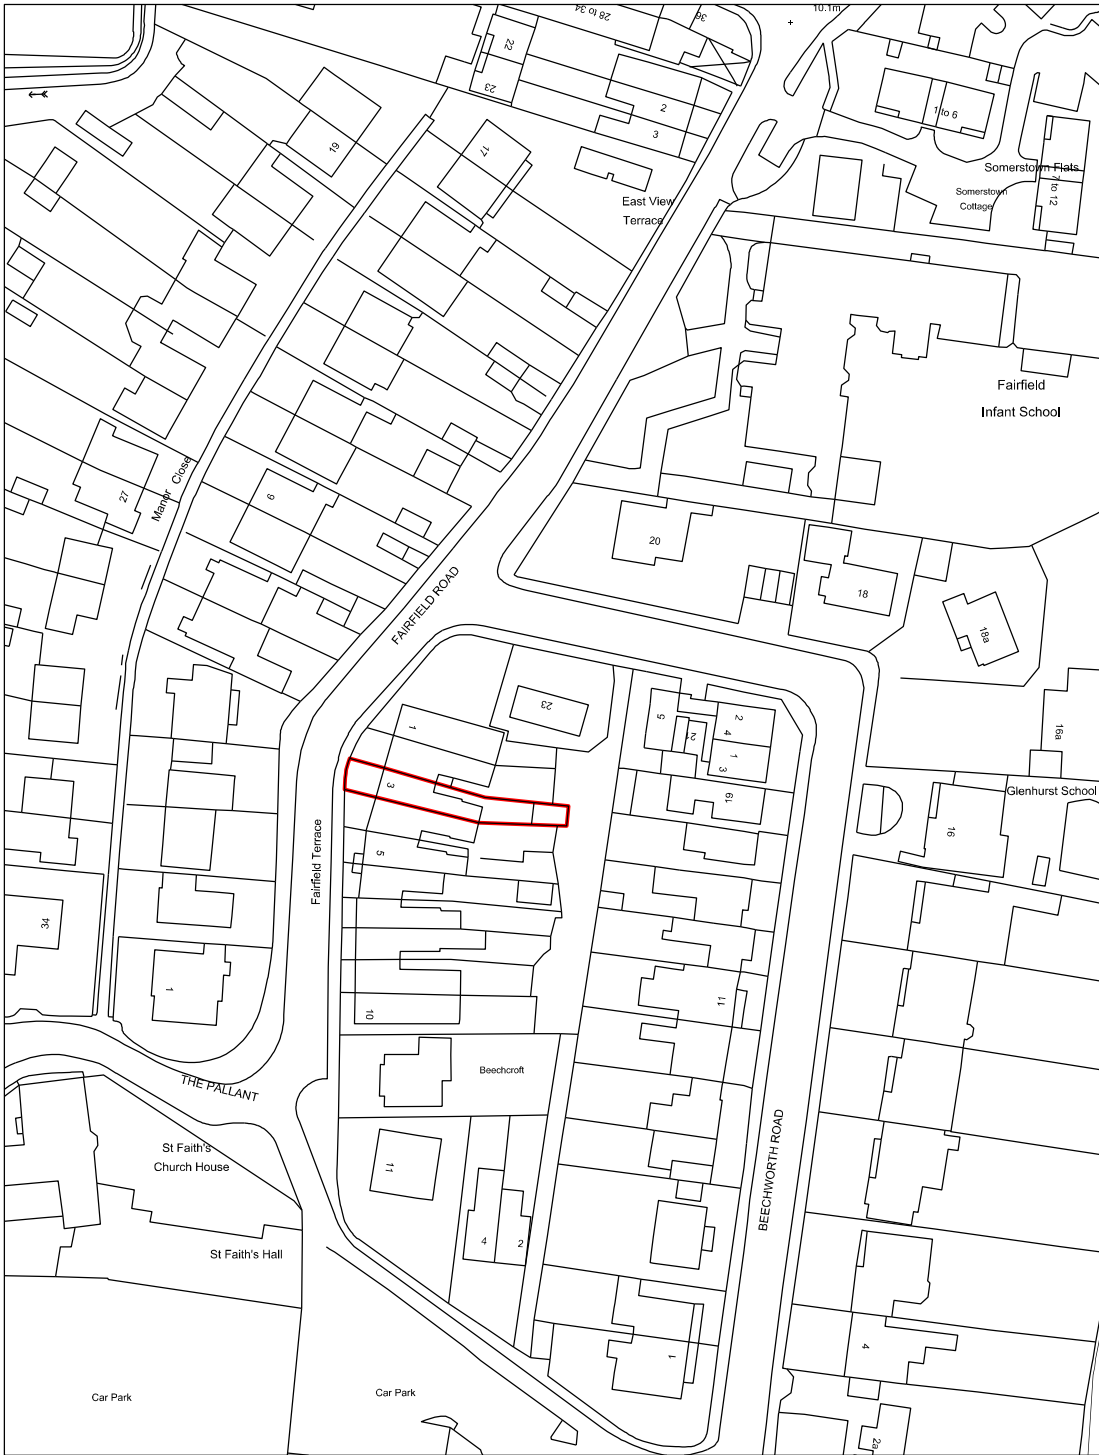

1 1:1250
SITE LOCATION PLAN

0 10 20 40

SCALE IN METRES @ 1:1250



2 1:500
BLOCK PLAN

0 5 10 20

SCALE IN METRES @ 1:500

29.06.2016 PLANNING APPLICATION GM

REV DATE NOTES INIT.

DRAWING TITLE

SITE LOCATION & BLOCK PLAN

PROJECT PROJECT NO.
3 FAIRFIELD TERRACE 015
W1K 4BA

DRAWING NUMBER 0010

DATE	DRAWN	SCALE @ A3	1:50	REVISION
MAY 2016	GM	SCALE @ A1	1:25	/

GEORGINA MANN DipARCH ARB
georgina.mann@outlook.com
07846 151934

