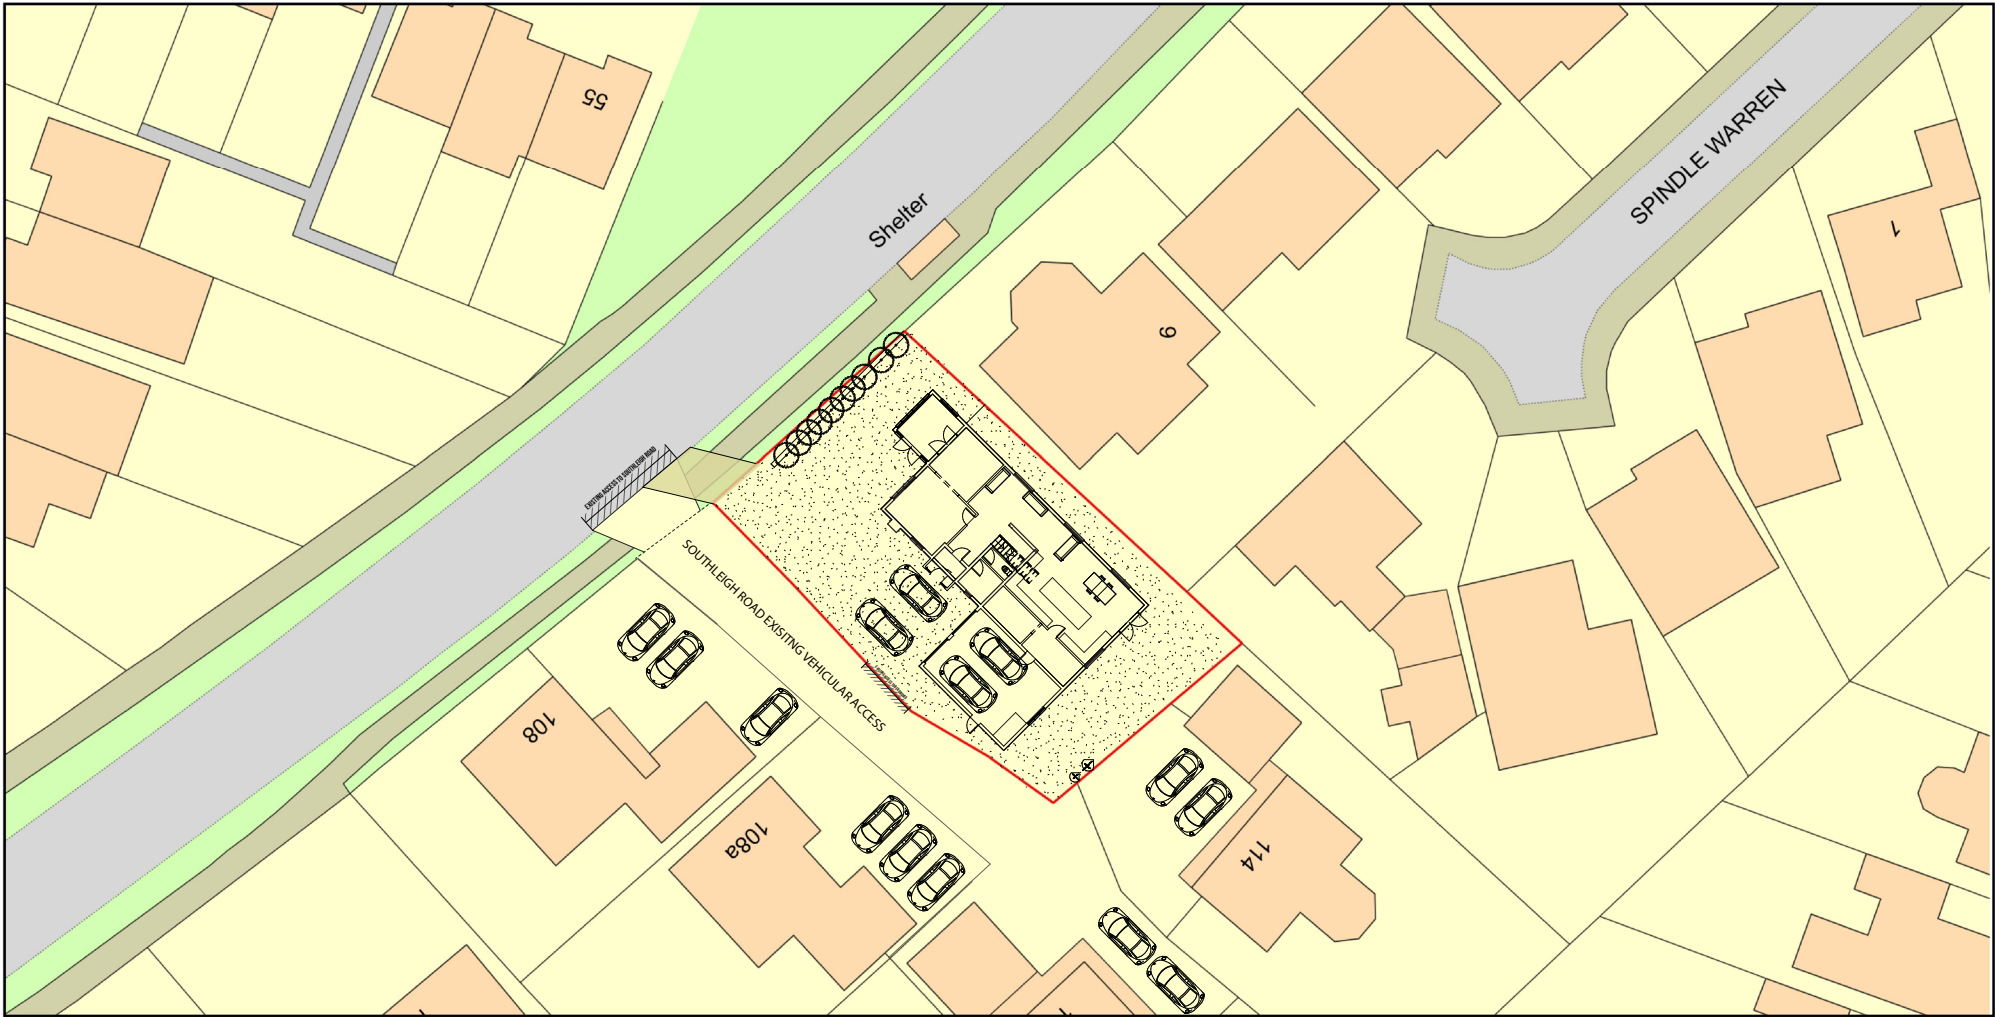


1:500		100
1:200		20
1:100		10
1:50		5

pd

parkers

executive

design

(C) Copyright of Parkers Design (Southern) Limited. Any reproduction of these drawings will require written authority from the copyright owner.

Parkers Design Limited

- The Studio @ 90, PO9 2PR

www.pexd.co.uk

- info@pexd.co.uk

- 07776 008822

PROJECT

110 Southleigh Road PO9 2PS

SHEET

Block Plan

CLIENT

A Sakutukwa

Date

Issue Date

Scale (@ A3)

Drawn by

SW

DRAWING NUMBER

A107

REV

Checked by

SR