


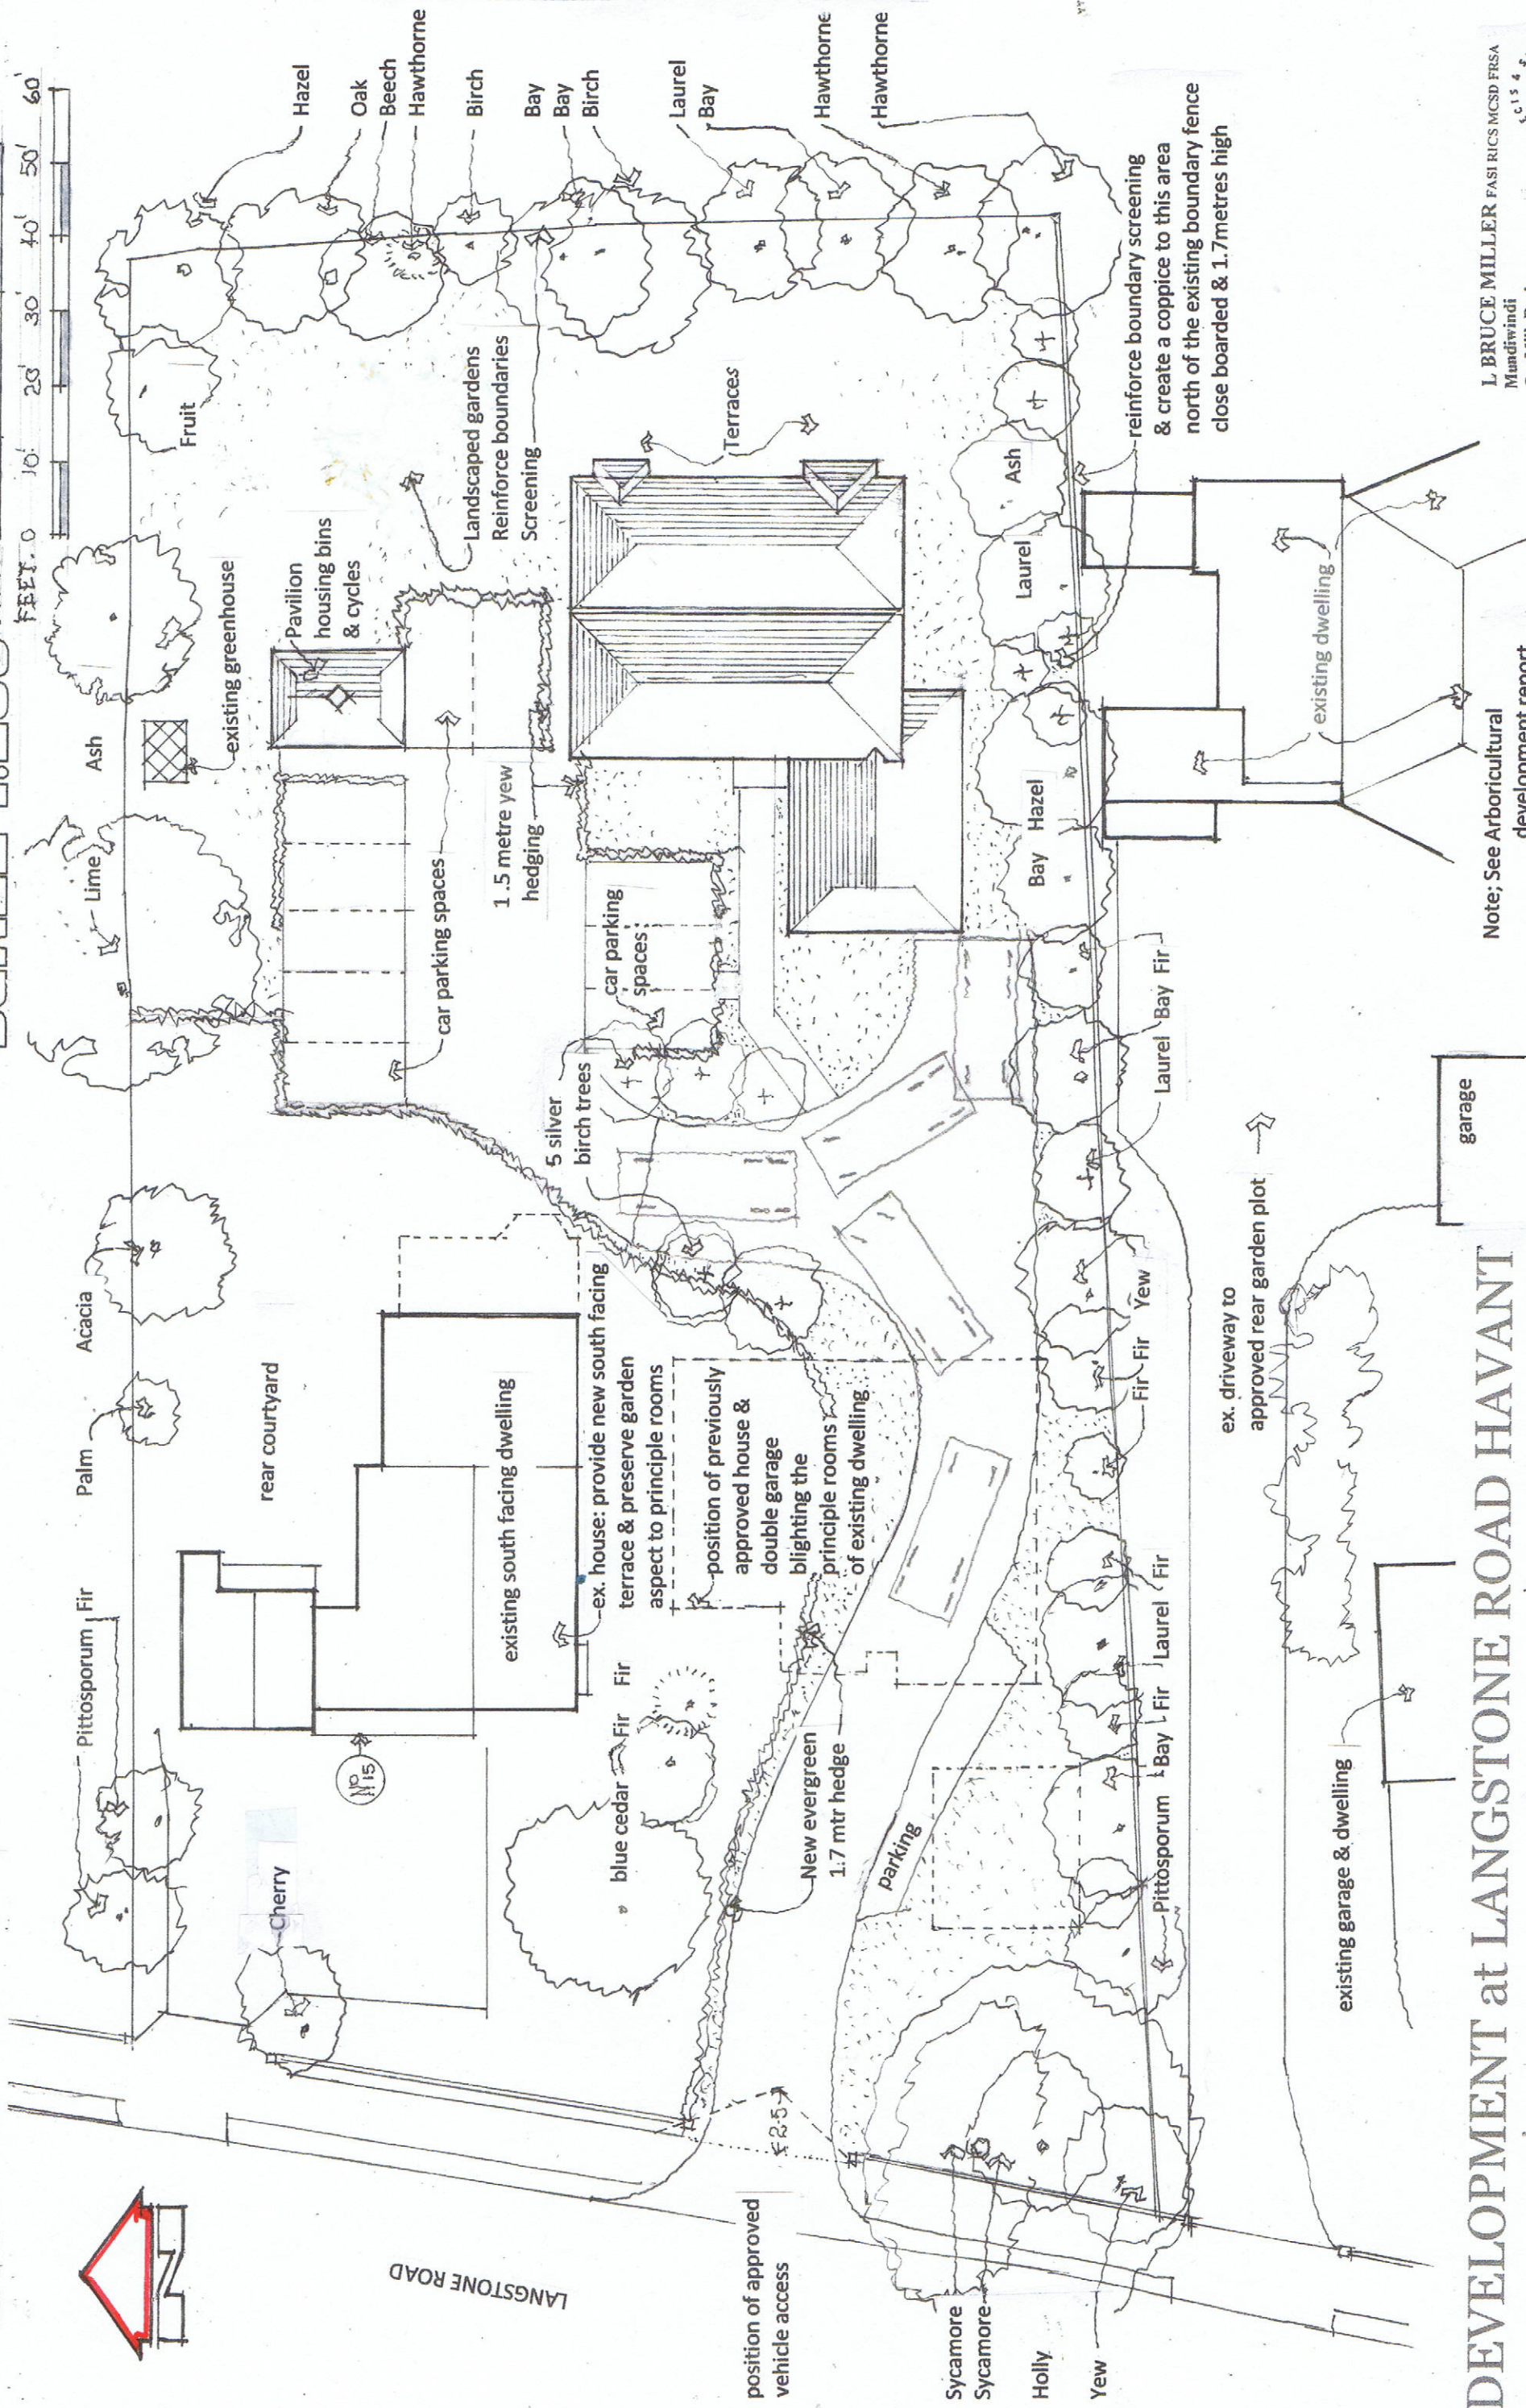

DEVELOPMENT at LANGSTONE ROAD HAVANT

for Phillips Build Ltd

Note; See Arboricultural development report for details of trees complete with method statement

L BRUCE MILLER FAS1 RICS MCSP FRSA
Mundwindi
Cut Mill Bosham
Chichester
West Sussex PO18 8PS
Tel/Fax: 01243 572553

Drawn 405 Date JAN 15 Job No. 9099 B