

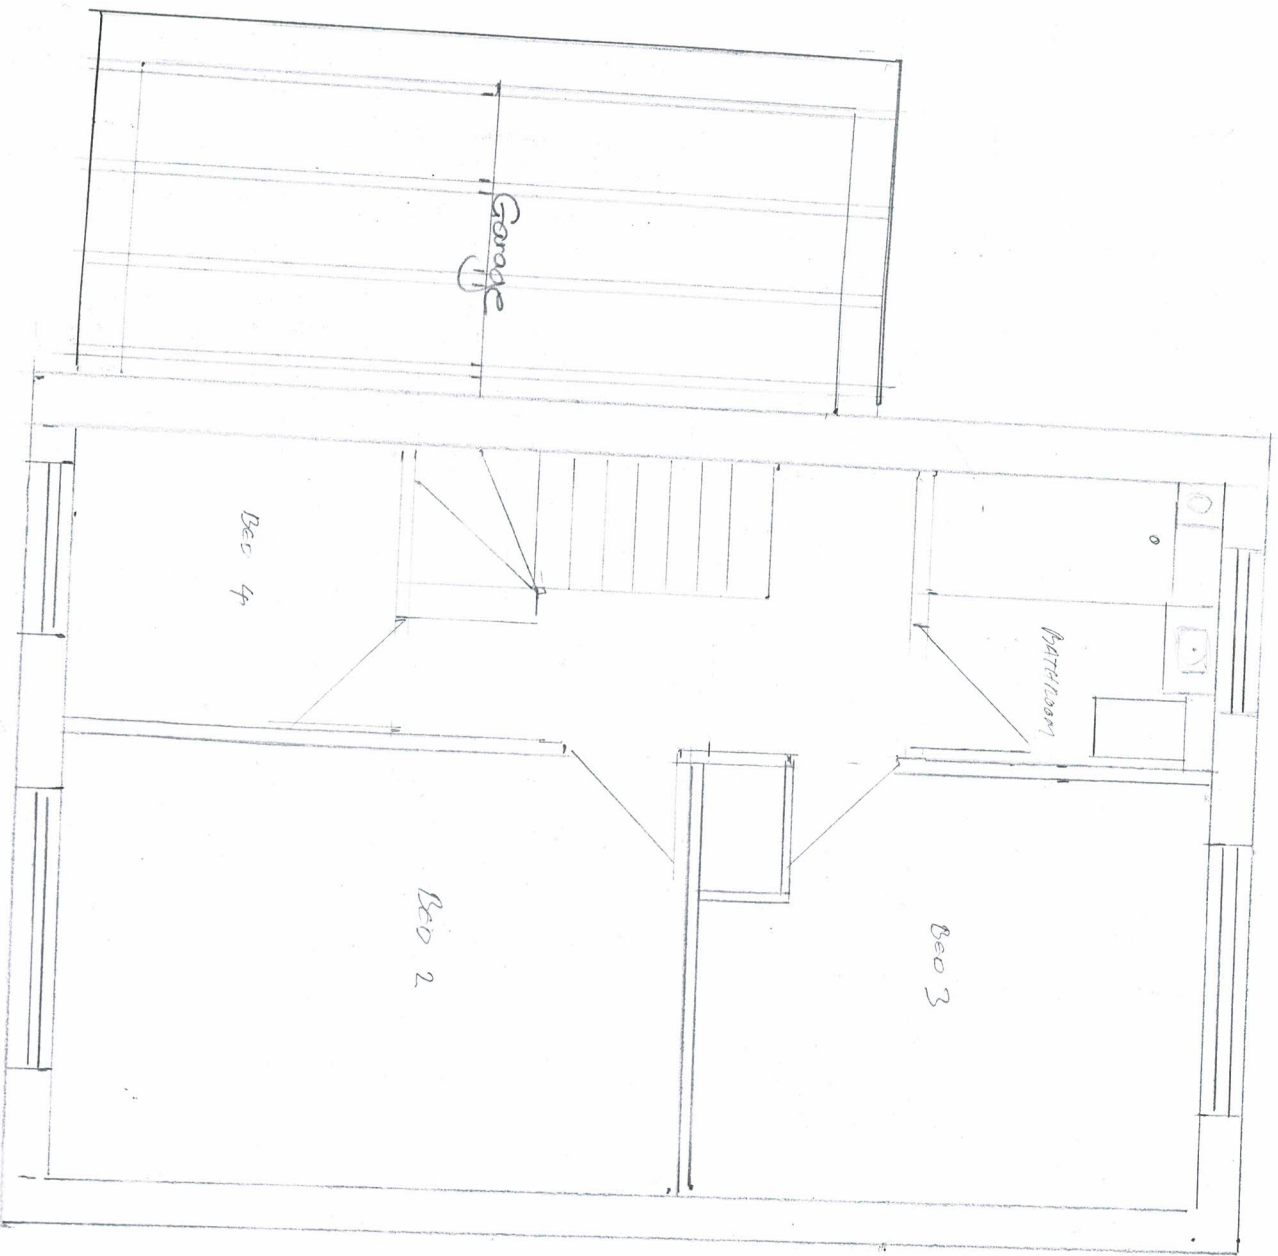


Proposed Side Rear Extension

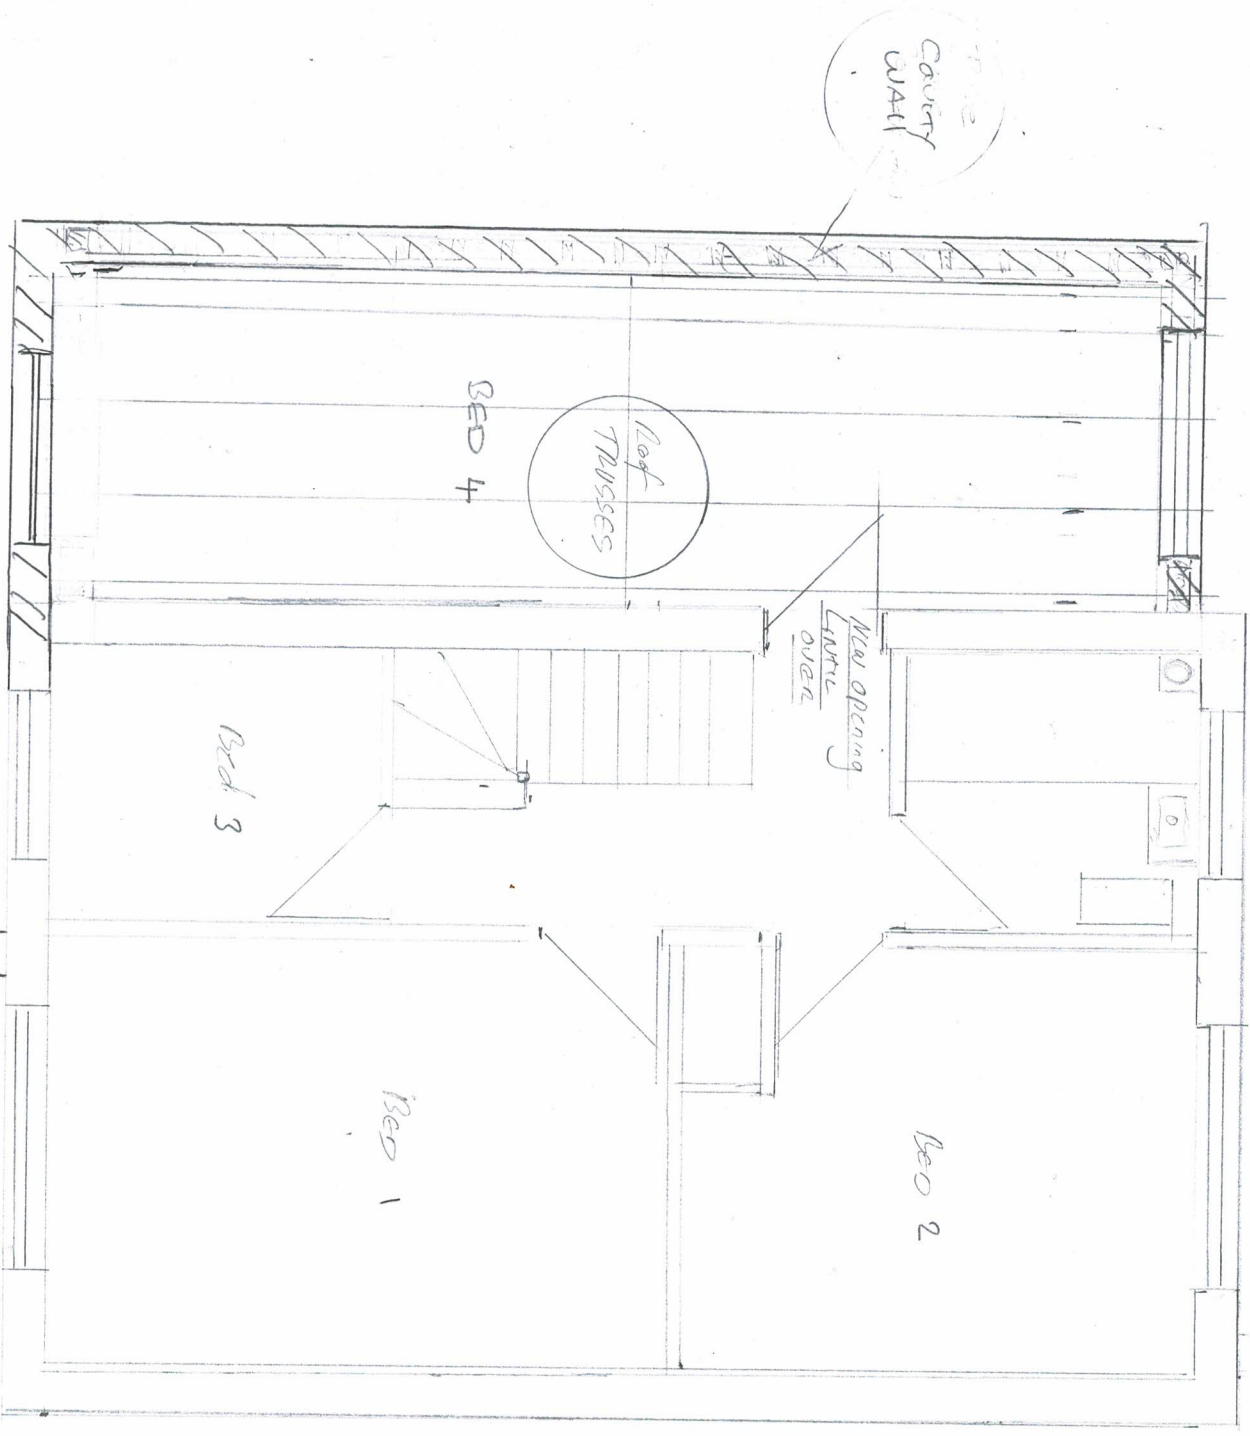

Existing 1st Floor

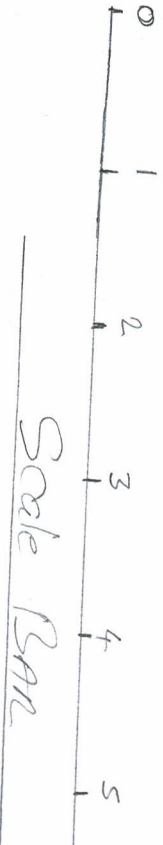

Proposed 1st Floor

Mrs Browne
 14 Cardinal Drive
 WATFORD
 WD17 8LZ
 Scale 1-50

