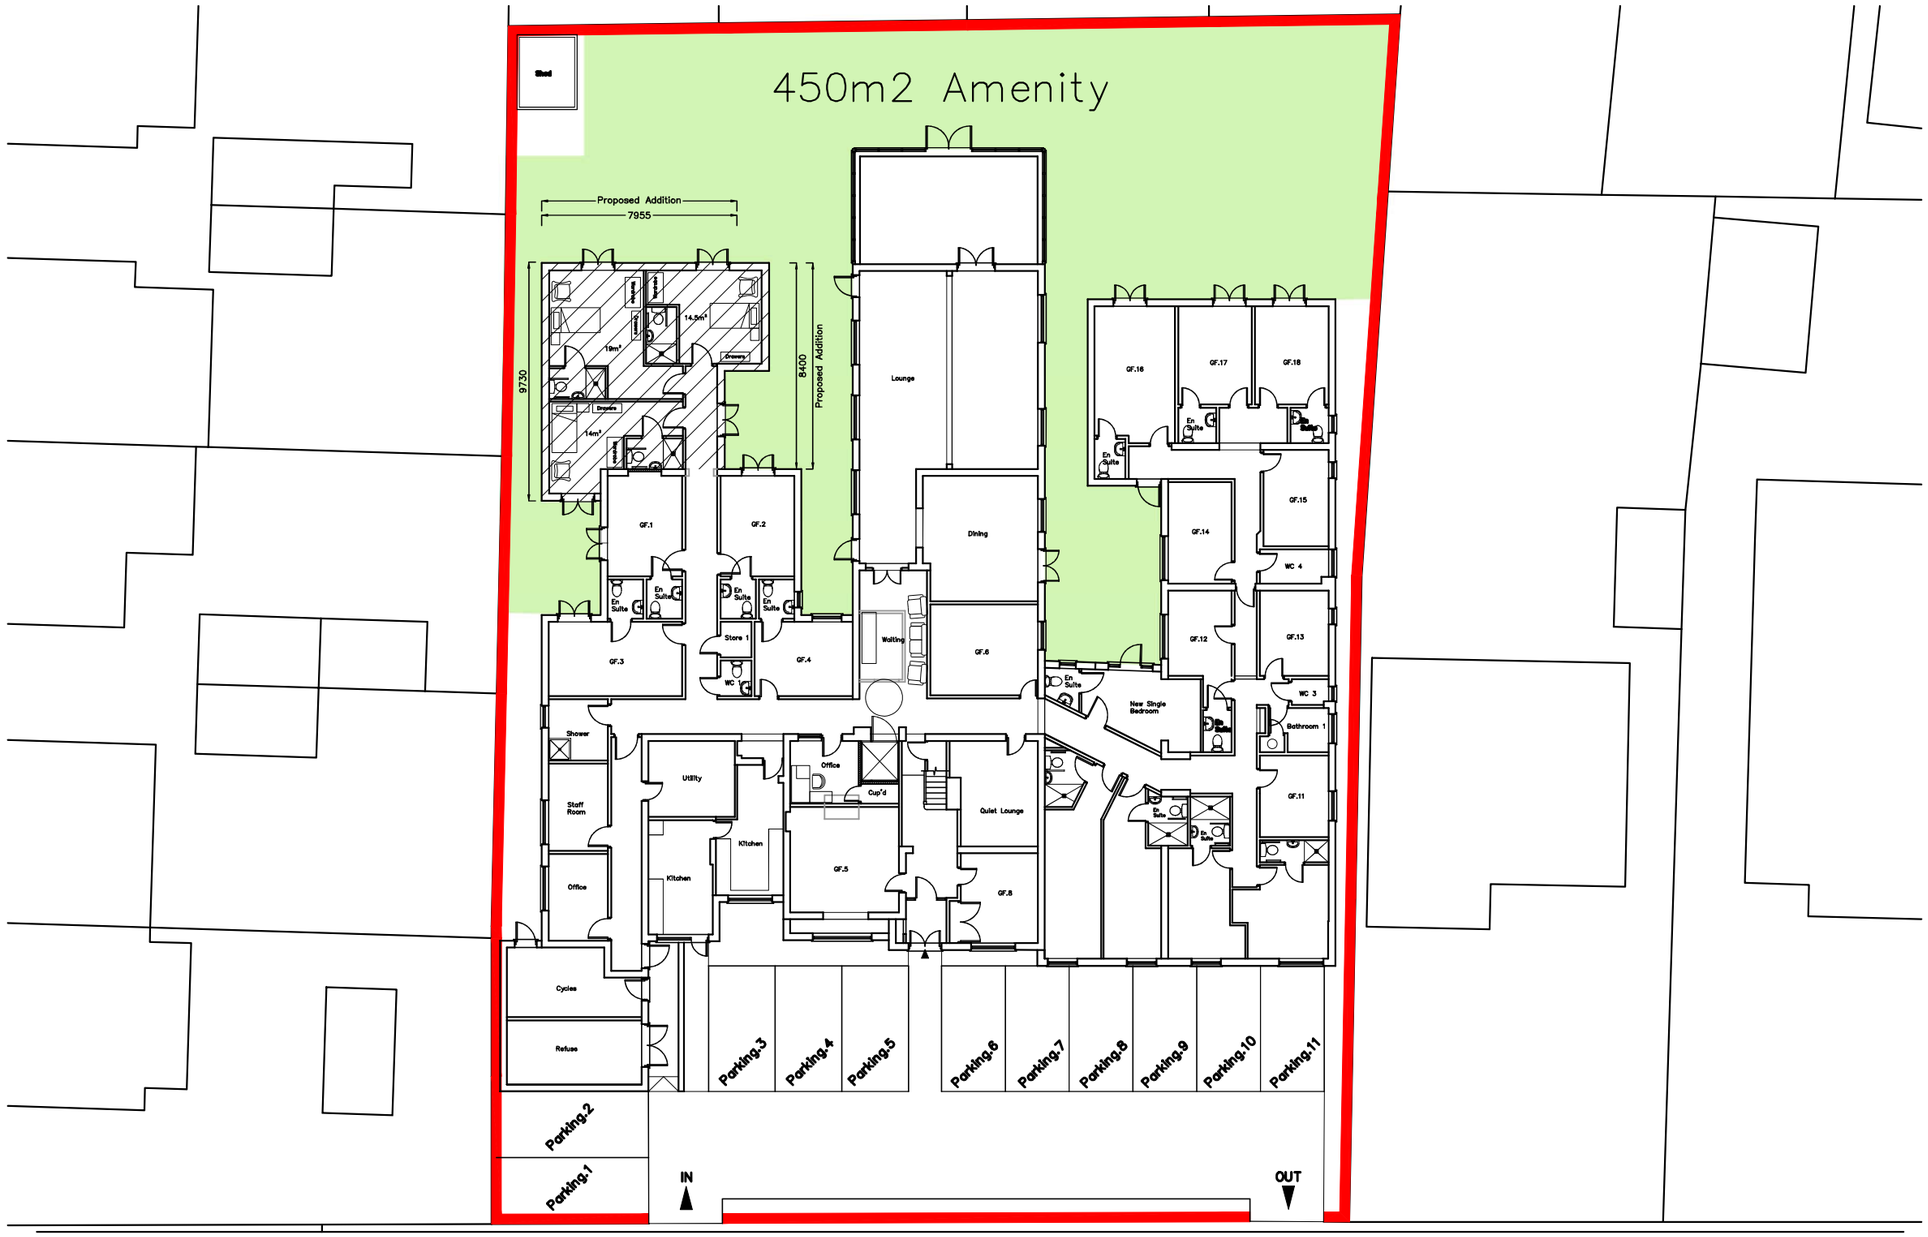


Blossom House,
Beech Grove,
Hayling Island,
PO11 9DP

PROPOSED/APPROVED SITE PLAN

Revisions
a) Extension amendments/20.04.2021/SAR
b) Client revisions/21.04.2021/SAR
c)
d)

CAAD
Critchley Architecture And Design Ltd.
Contact: 02392 474 919 | info@caad.online
The Old Brewery,15E South Street, Havant, PO9 1BU

Scale A1=1:250, A3=1:250
Drawn SAR
Date 06/10/2020

1618–151 B

50m 100m