
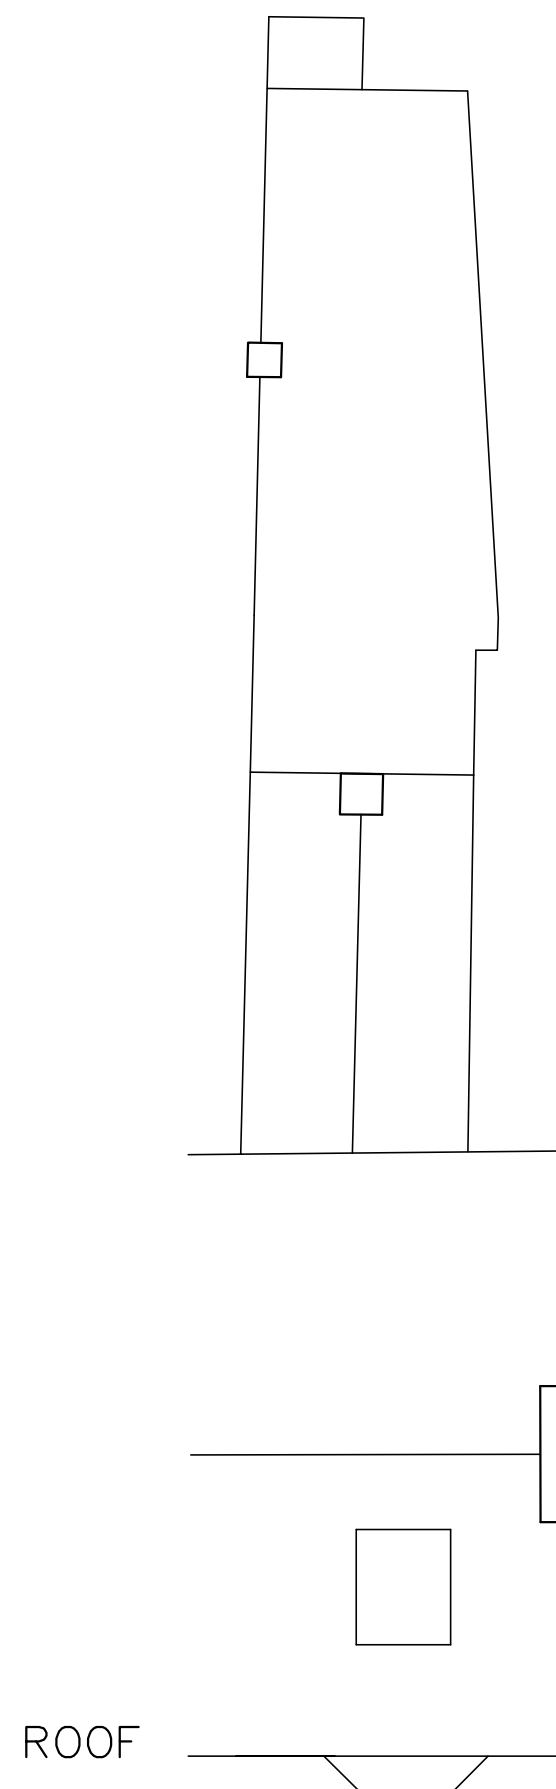
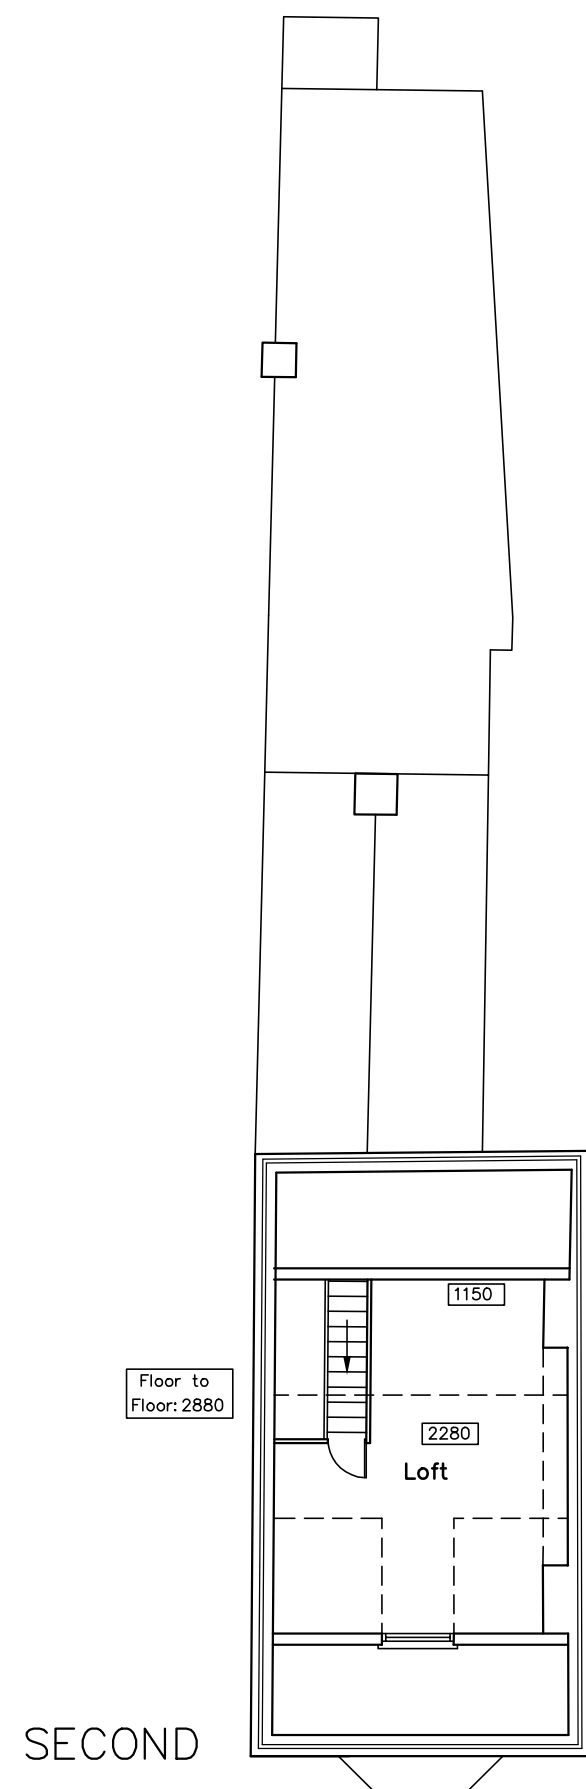
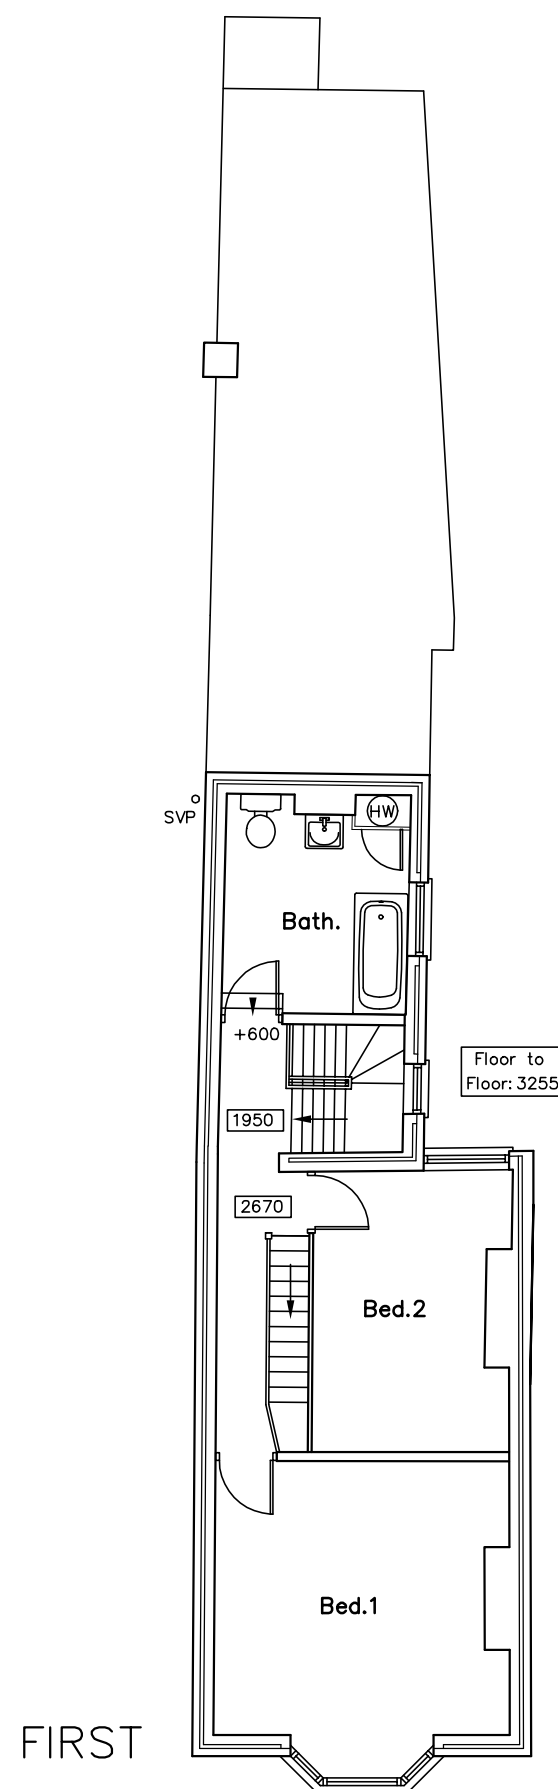


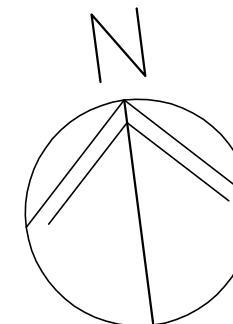

70 West Street,
Havant,
PO9 1LN

SURVEY UPPER FLOOR PLANS

Revisions

A.
B.
C.
C.



Scale A1 = 1:50, A3 = 1:100
Date 05/12/16
Drawn SAR/JHL

16103-202⁰

metres

10

20

30