


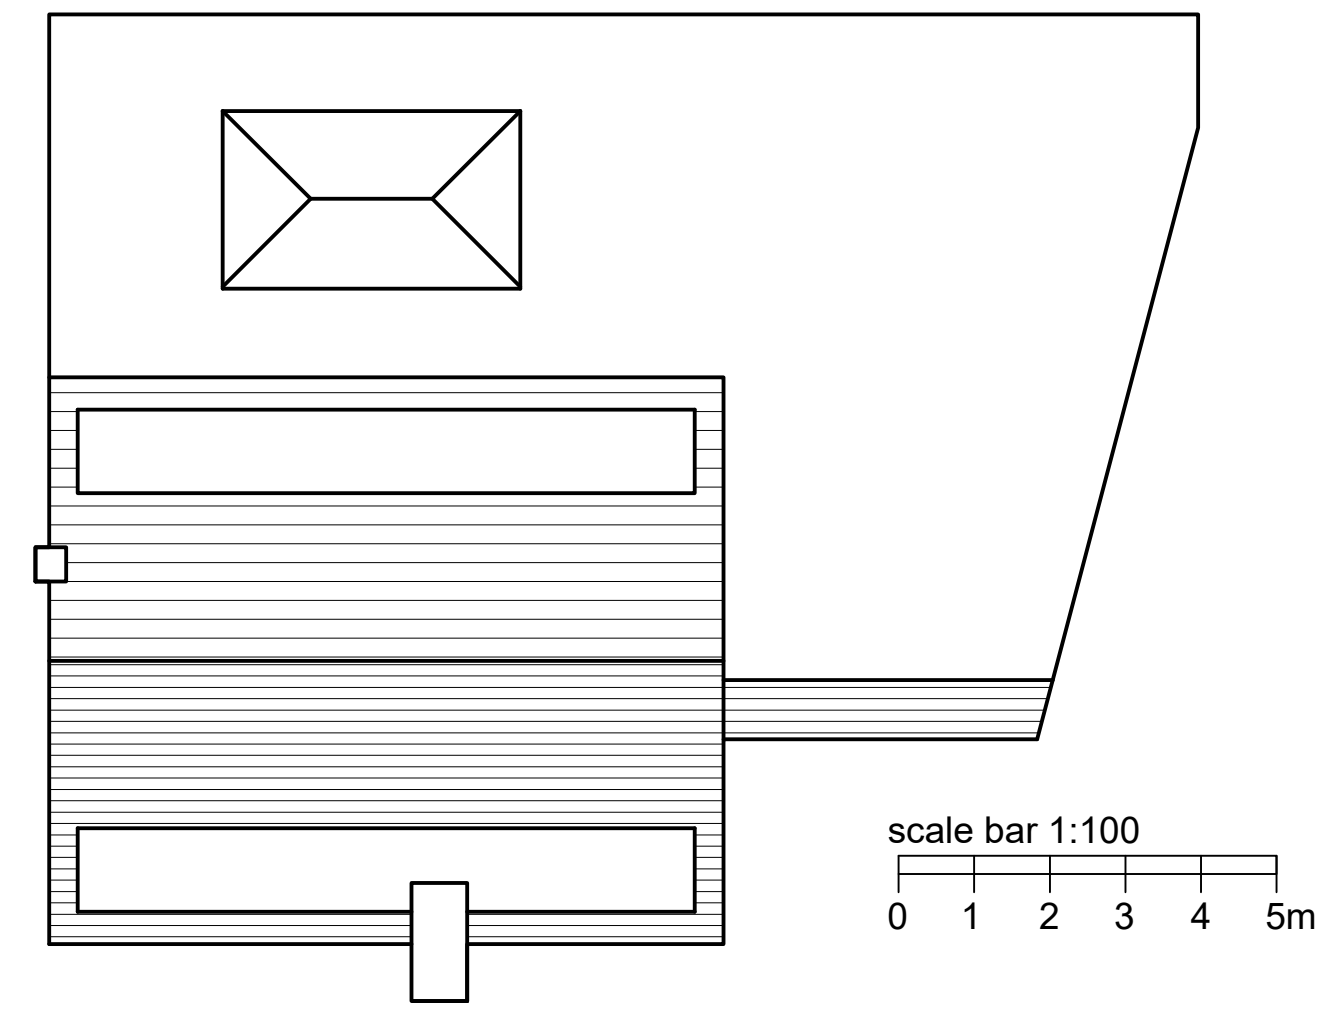


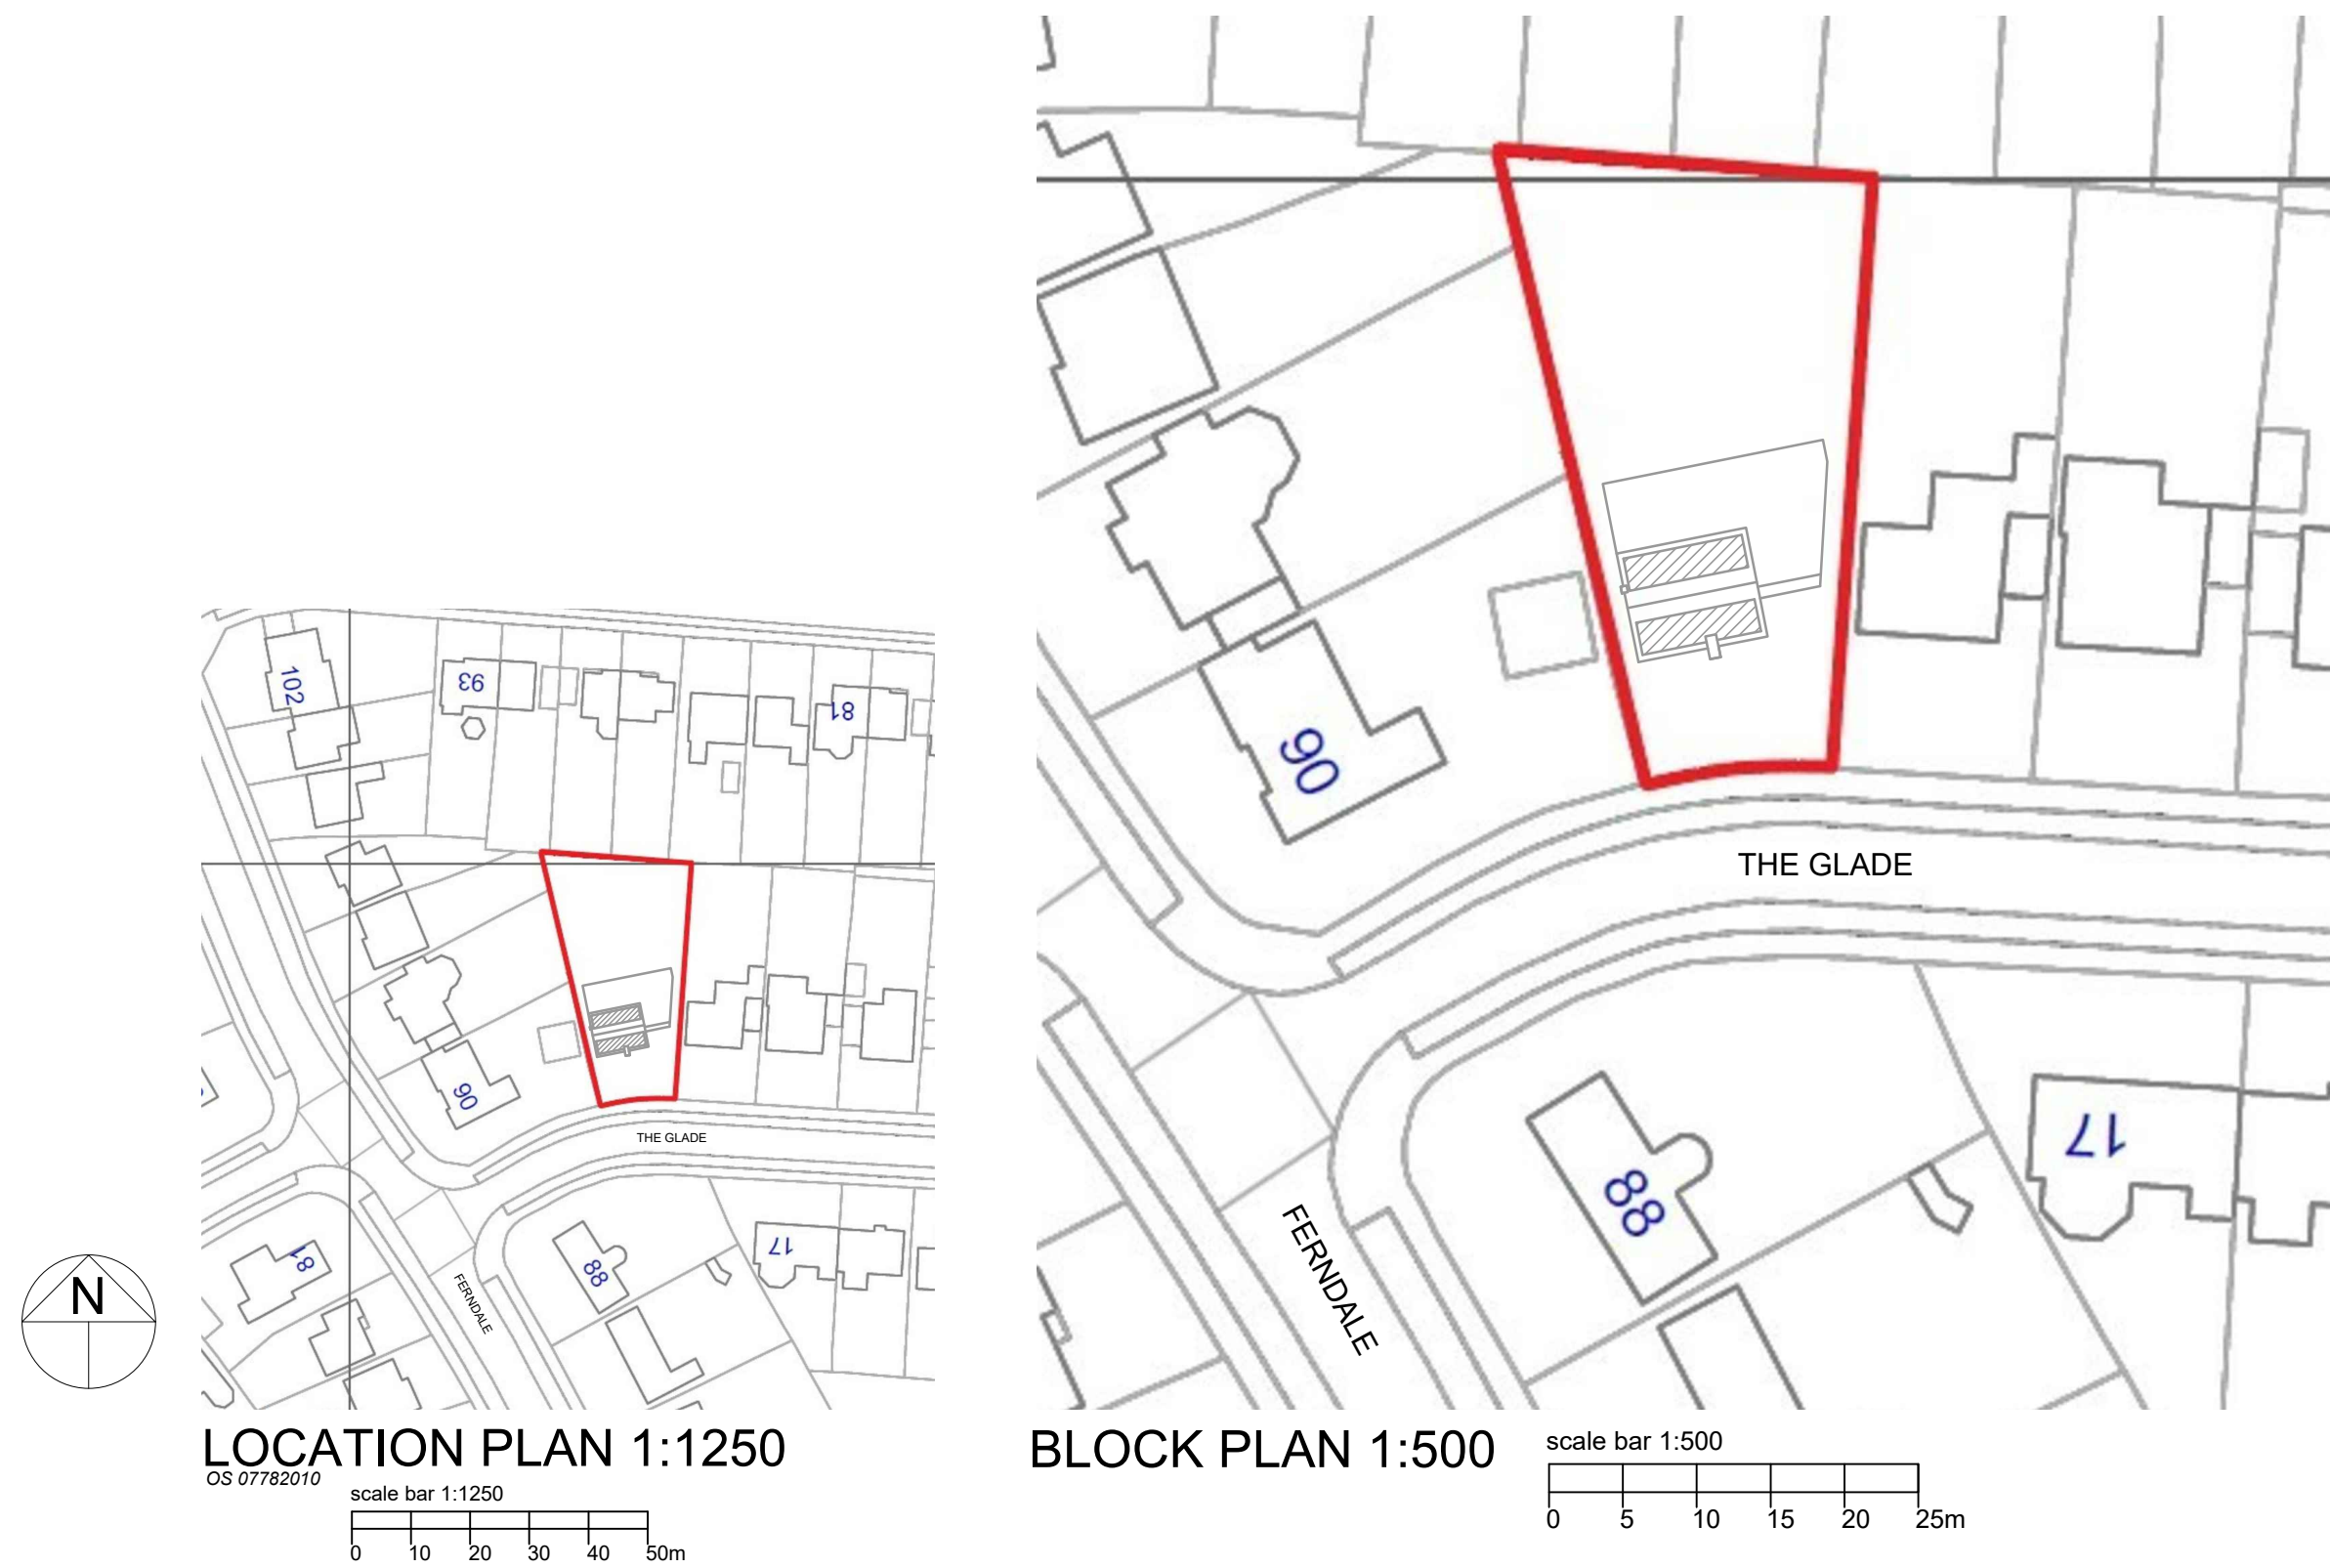


EXISTING ROOF PLAN 1:100

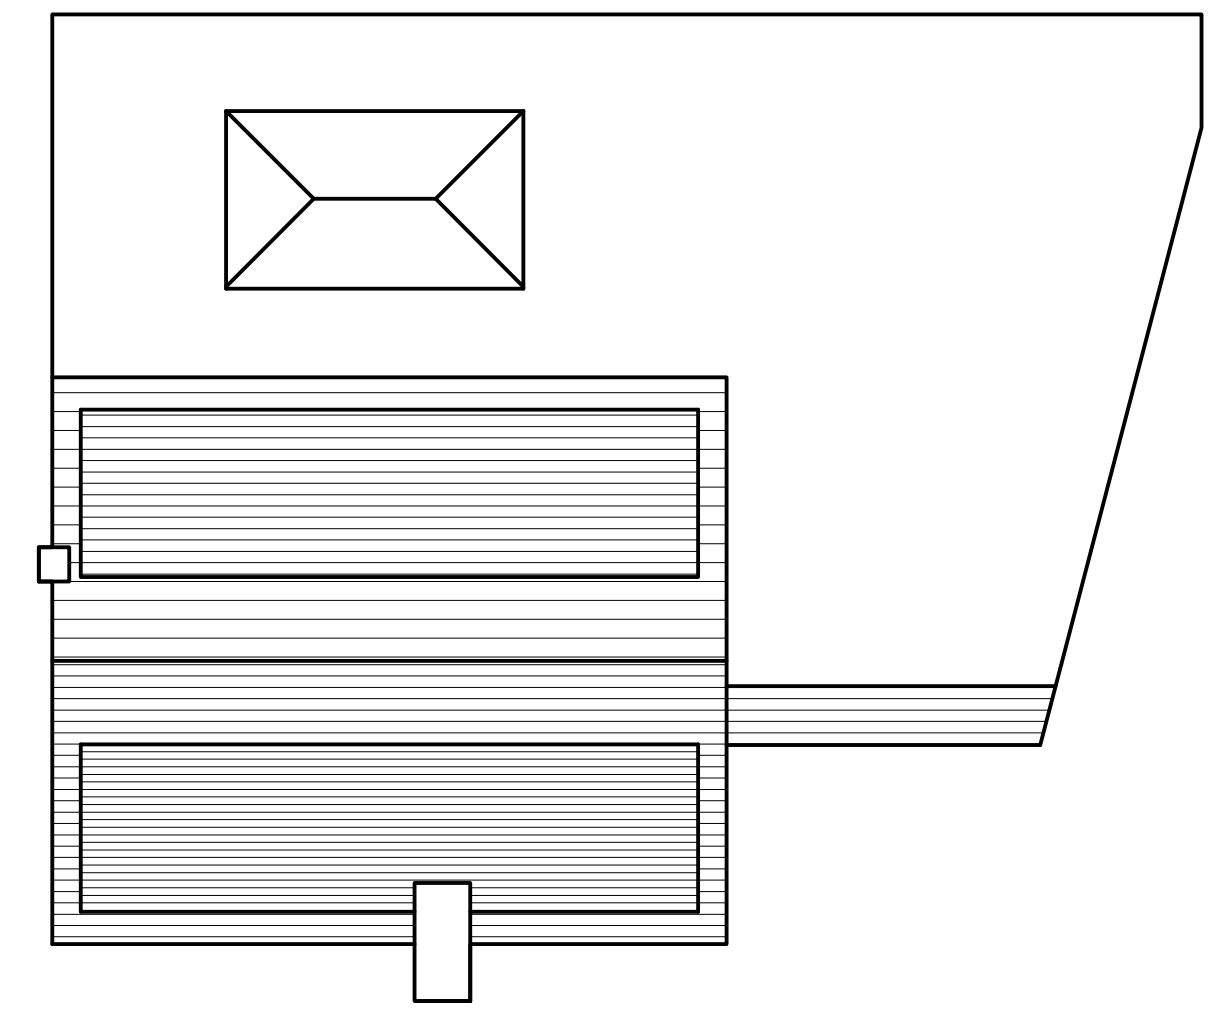

PROPOSED ROOF PLAN 1:100

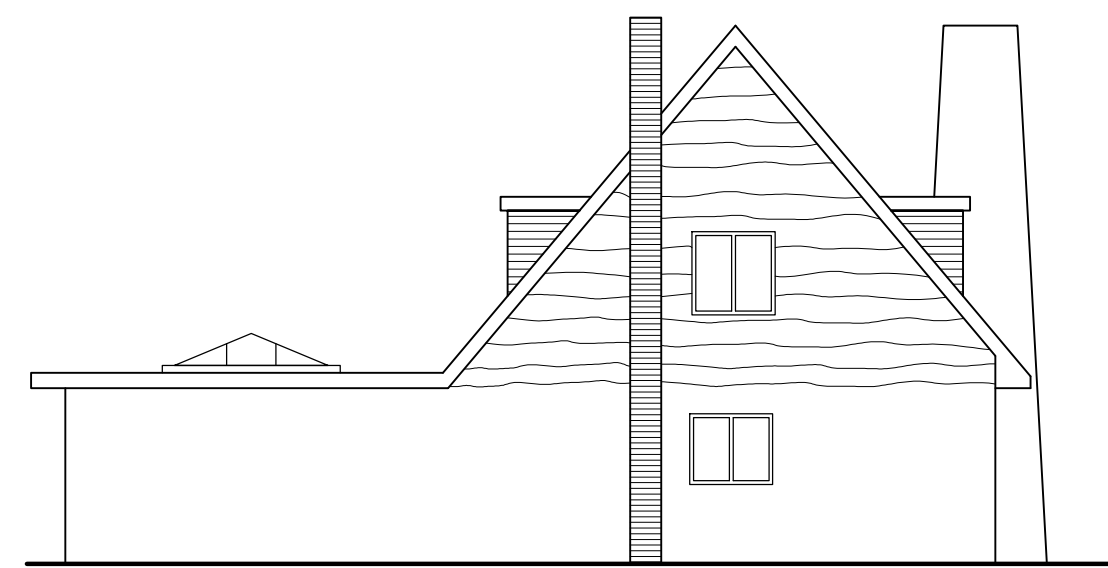


EXISTING SIDE ELEVATION 1:100

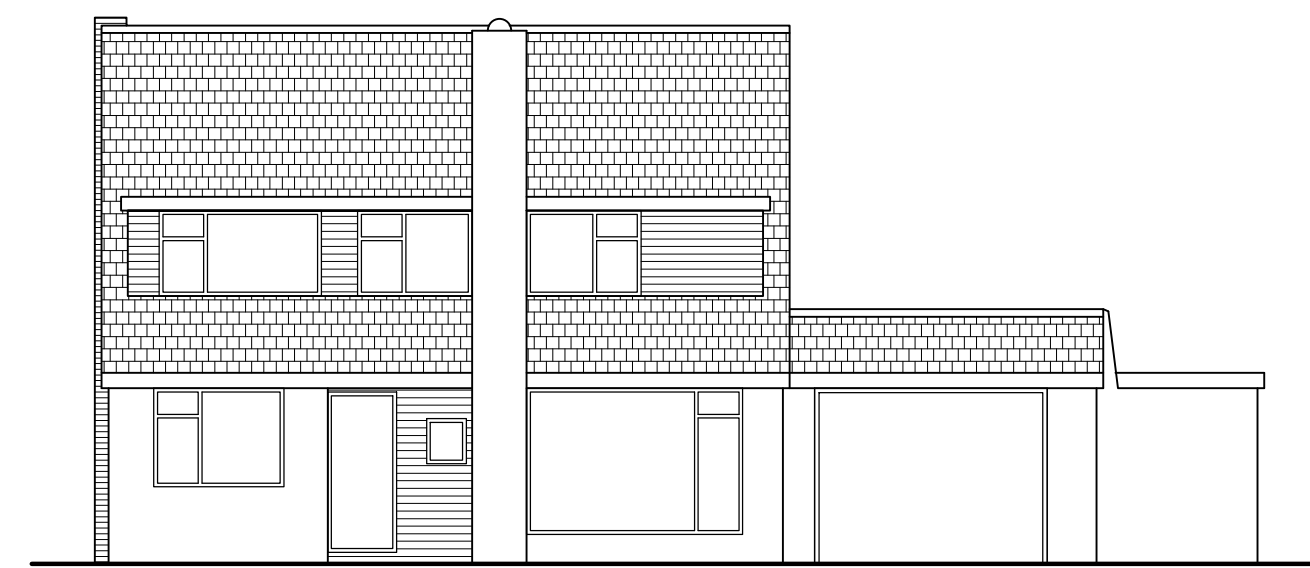

EXISTING FRONT ELEVATION 1:100




EXISTING SIDE ELEVATION 1:100

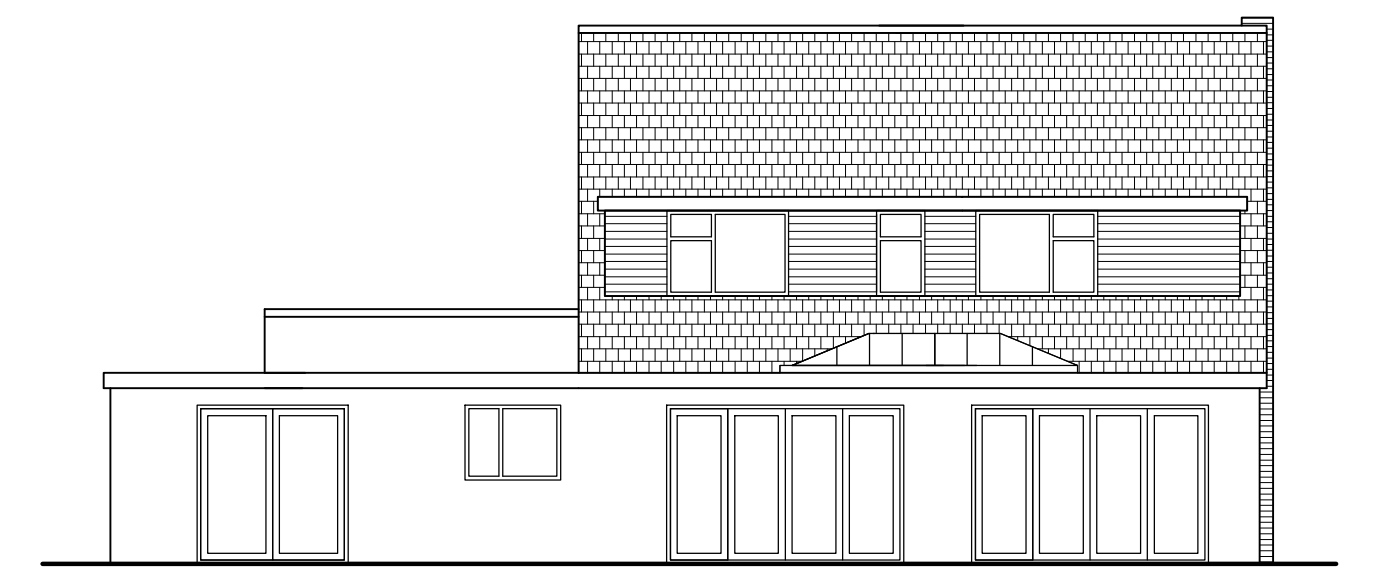


EXISTING REAR ELEVATION 1:100




PROPOSED SIDE ELEVATION 1:100

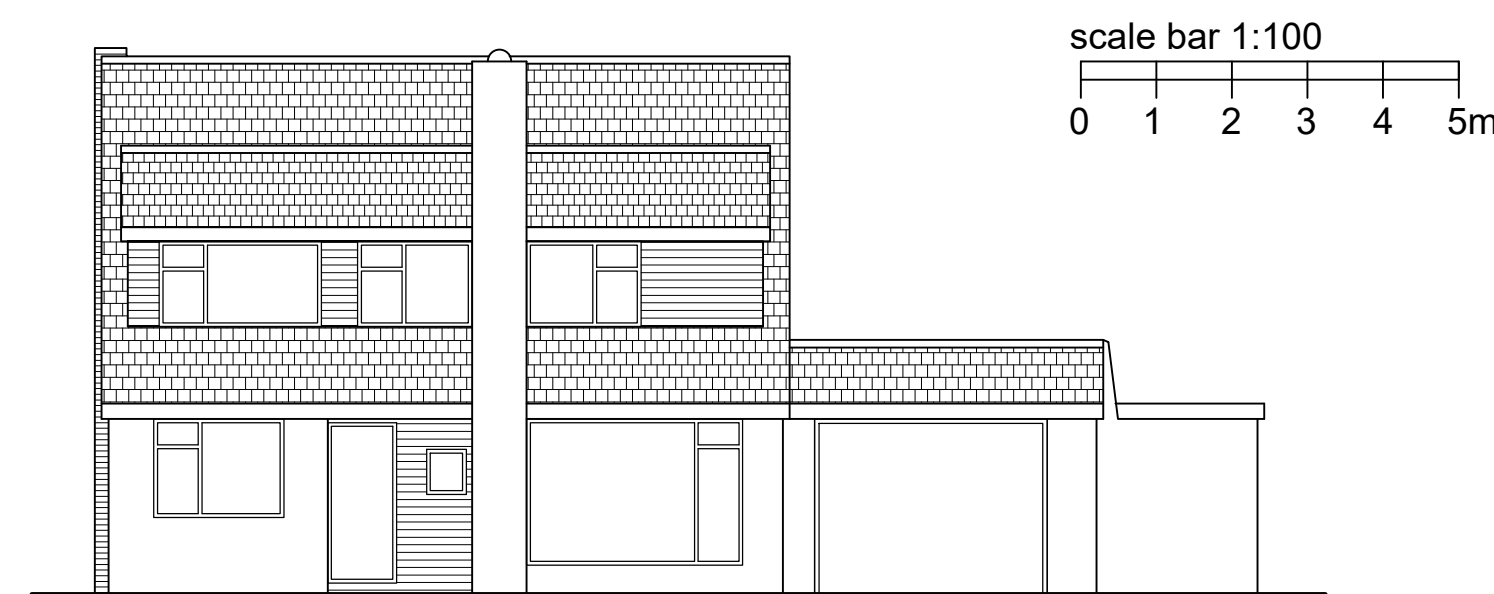

PROPOSED FRONT ELEVATION 1:100

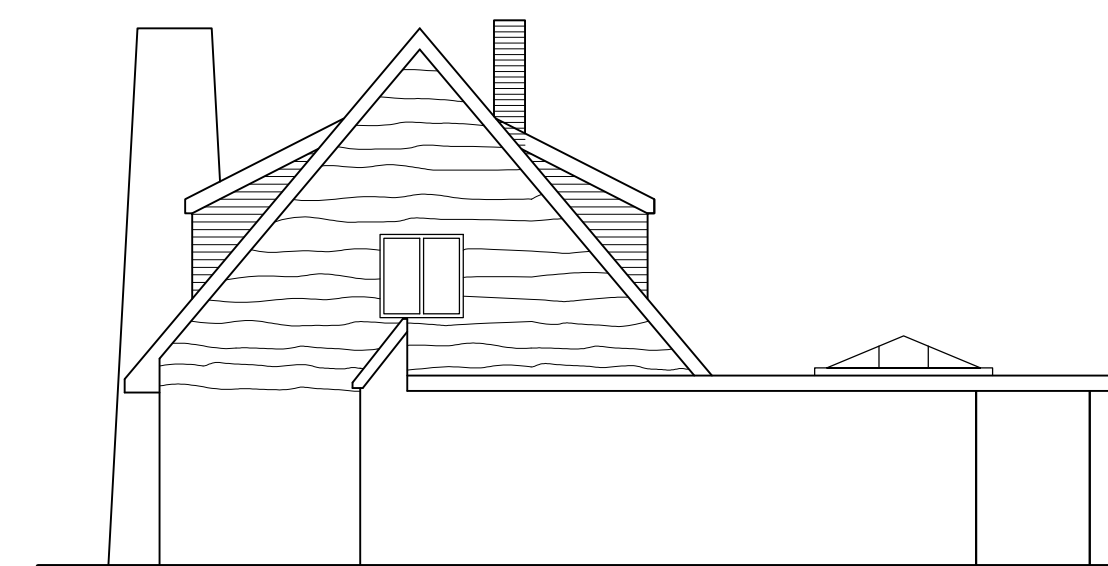

PROPOSED SIDE ELEVATION 1:100

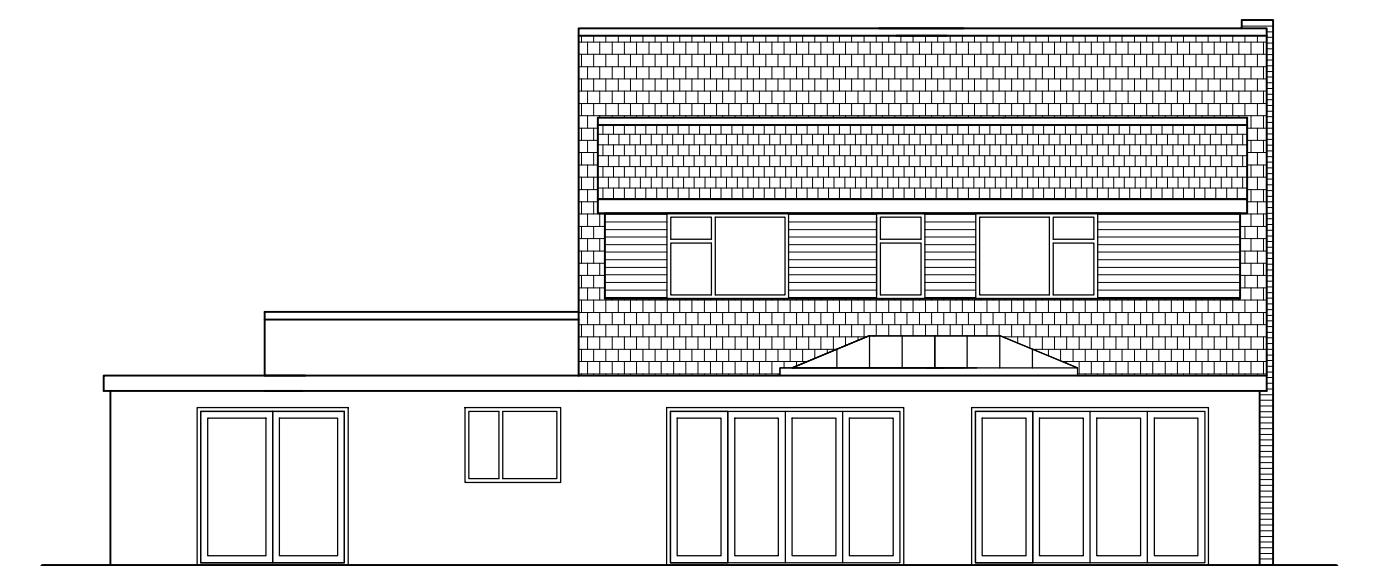

PROPOSED REAR ELEVATION 1:100