
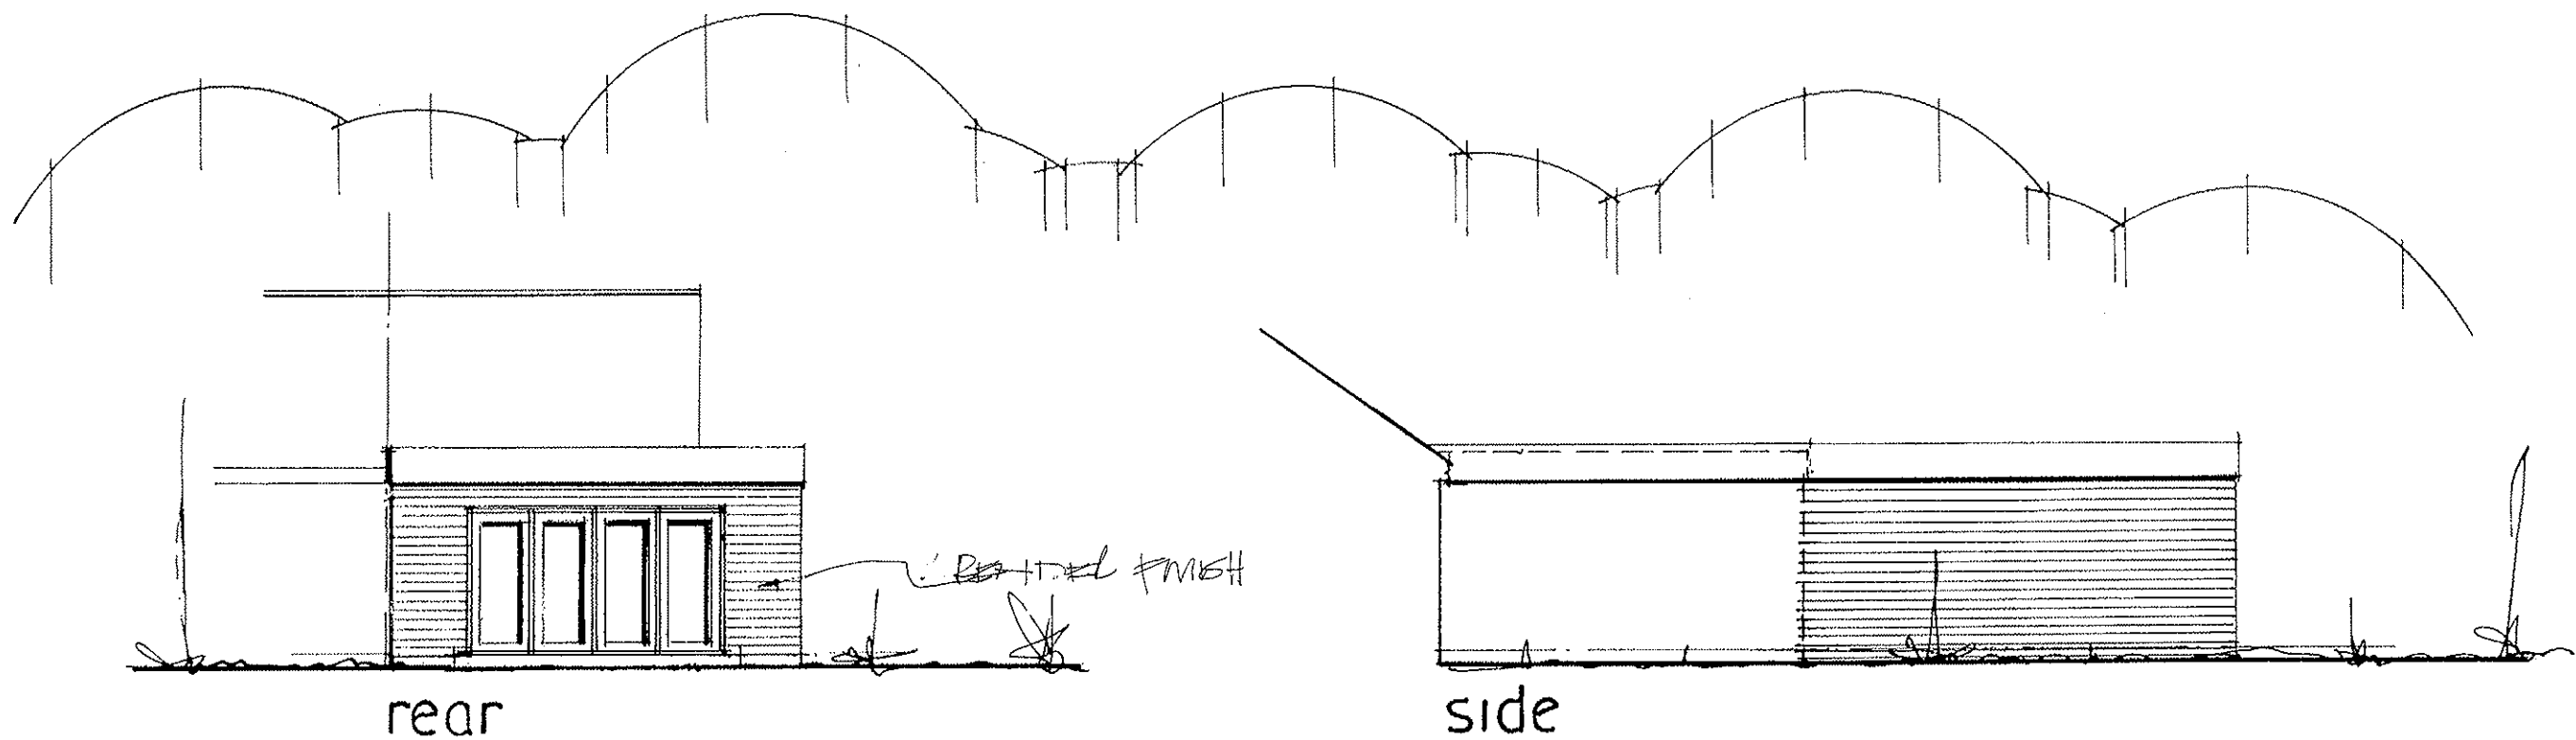


**PROPOSED SINGLE STOREY REAR ADDITION.
42, SEAFRONT ESTATE, HAYLING IS, HANTS.
FOR MR K. WINDLE.**

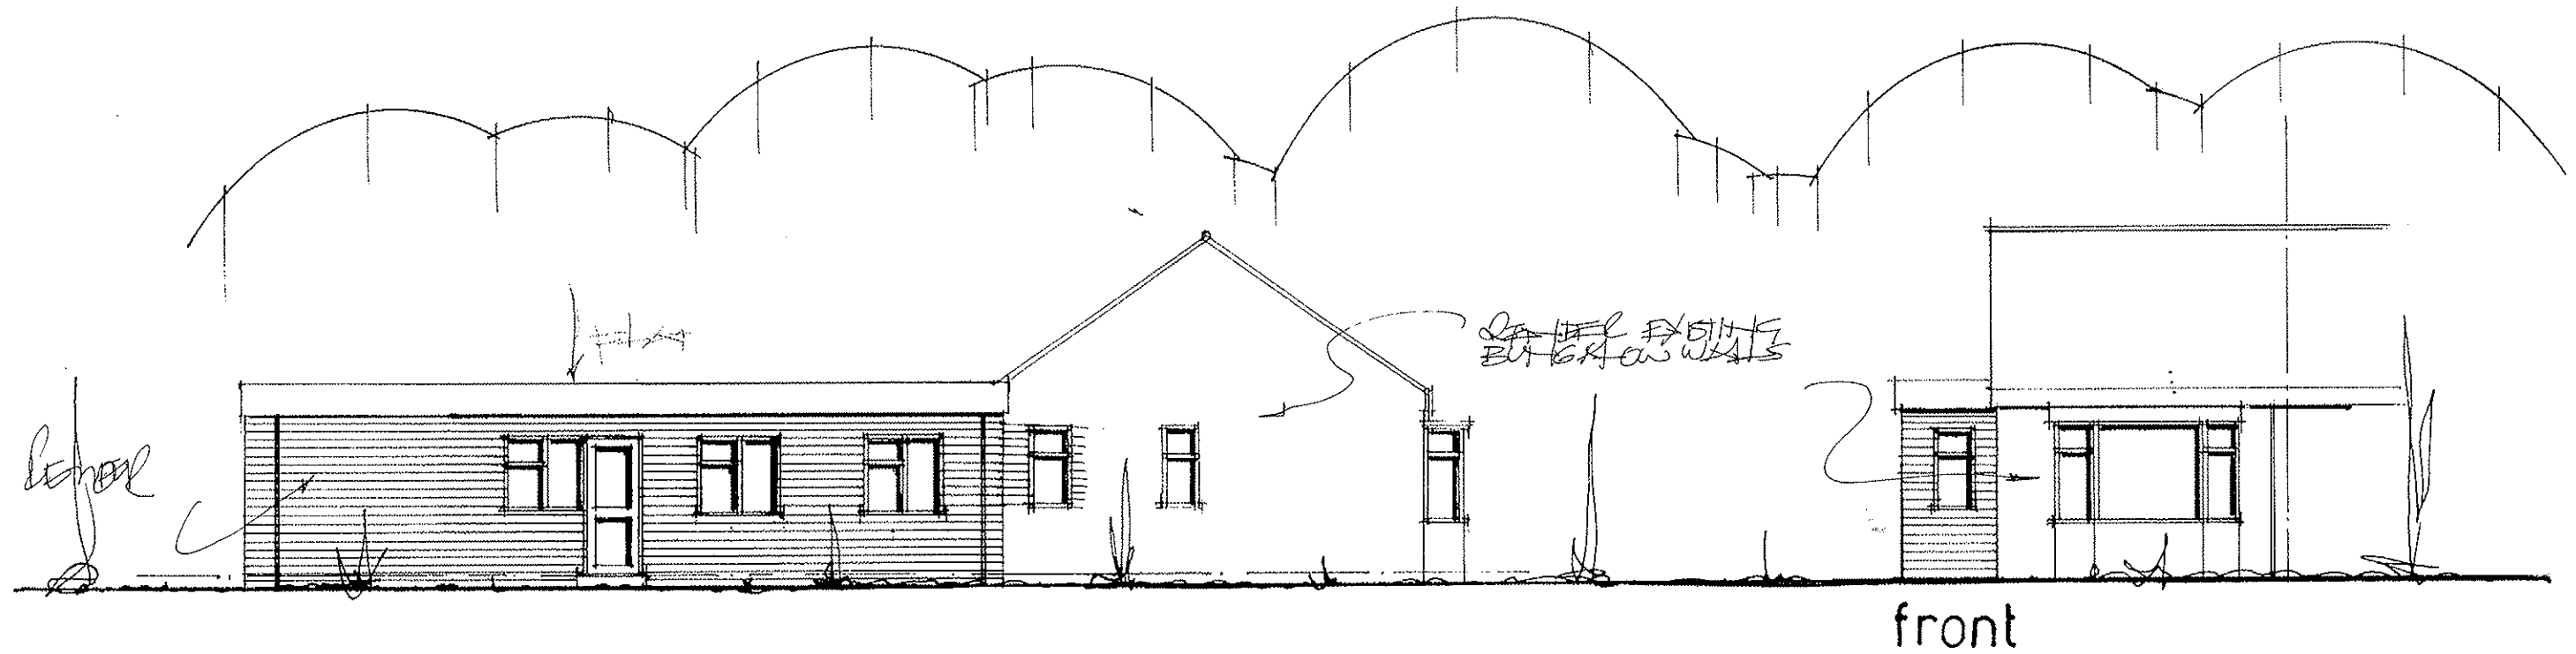

date may 21 (APPROVED BY THE LOW PESTER: HJW) 2021
scale 1:100

PROPOSED ELEVATIONS

PETER J. WALKER
ISLAND DESIGN
182 SEAFRONT, HAYLING ISLAND, HANTS
PO11 9AN

TEL: 02392467571