


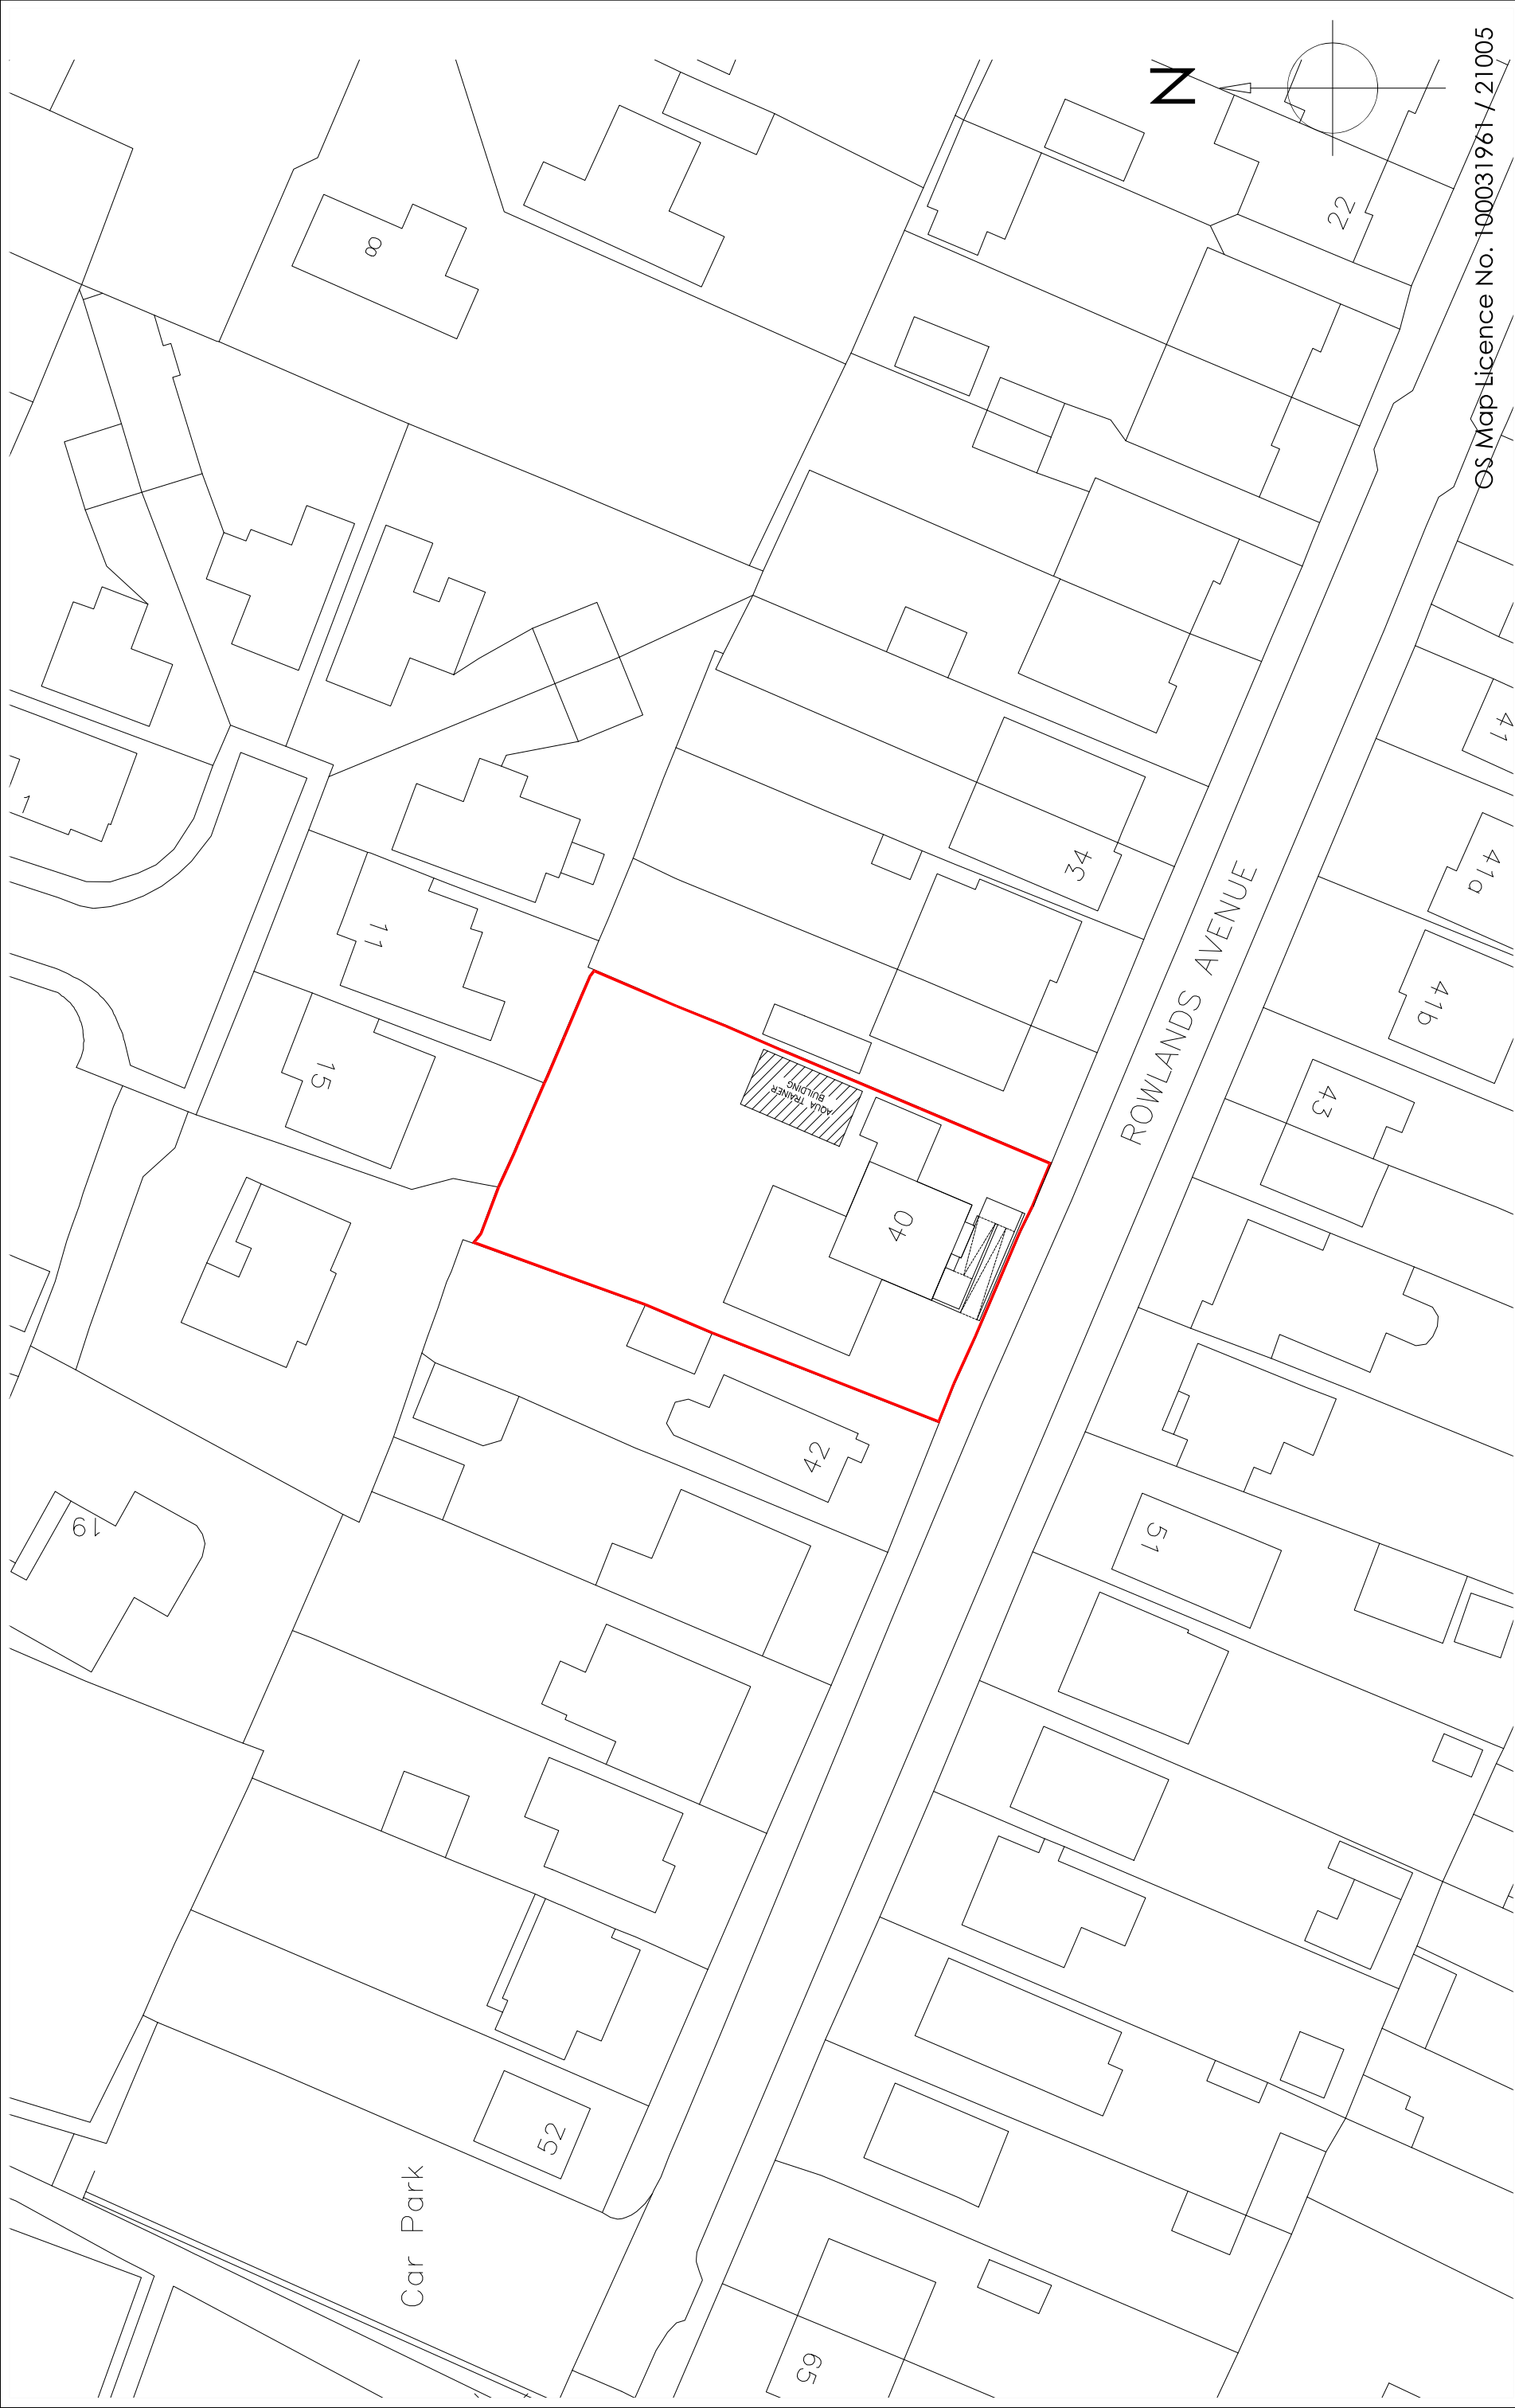

OS Map Licence No. 100031961 / 21005

Copyright is reserved by GBS Designs and is issued on the condition that it is not copied or disclosed by or to any unauthorised persons without prior consent in writing from GBS Designs.

All dimensions to be checked on site

All structural elements to be specified by a suitably qualified structural engineer.

REV	DESCRIPTION	DRAWN	DATE
-	Initial design	GBS	09.03.21
A	Aqua trainer building added to drawing	GBS	05.05.21

40ROWLANDS 05

Scale at A1

N/A

Drawing Ref

Scale at A1

Date

09 MAR 2021

Drawn by

GBS

Scale Bar

0 5 10 15 20 25

Drawing Title

40 Rowlands Avenue,
Waterlooville,
Hampshire,
PO7 7RU.



CAD - ARCHITECTURE - DESIGN

6 Shillinglee Waterlooville
Hampshire PO7 5RW
Tel 023 9225 8315
www.gbsimages.co.uk