

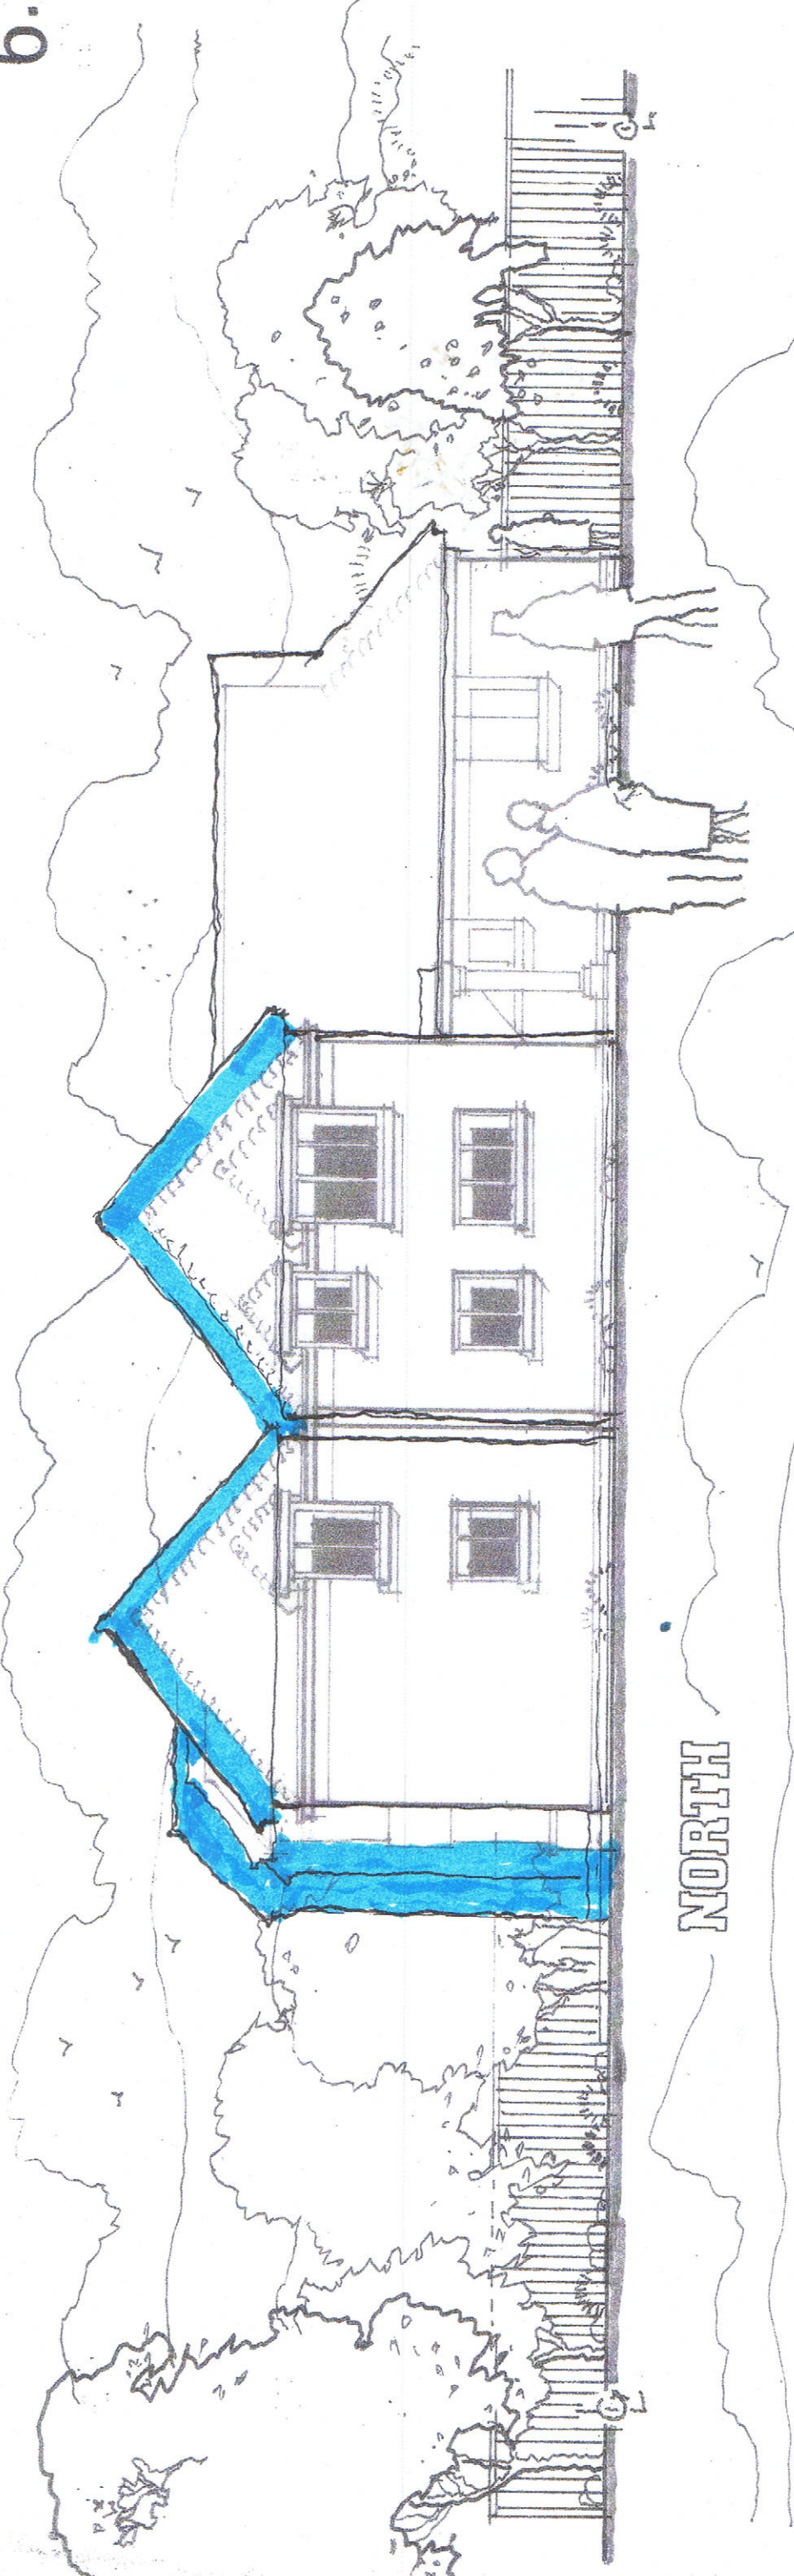


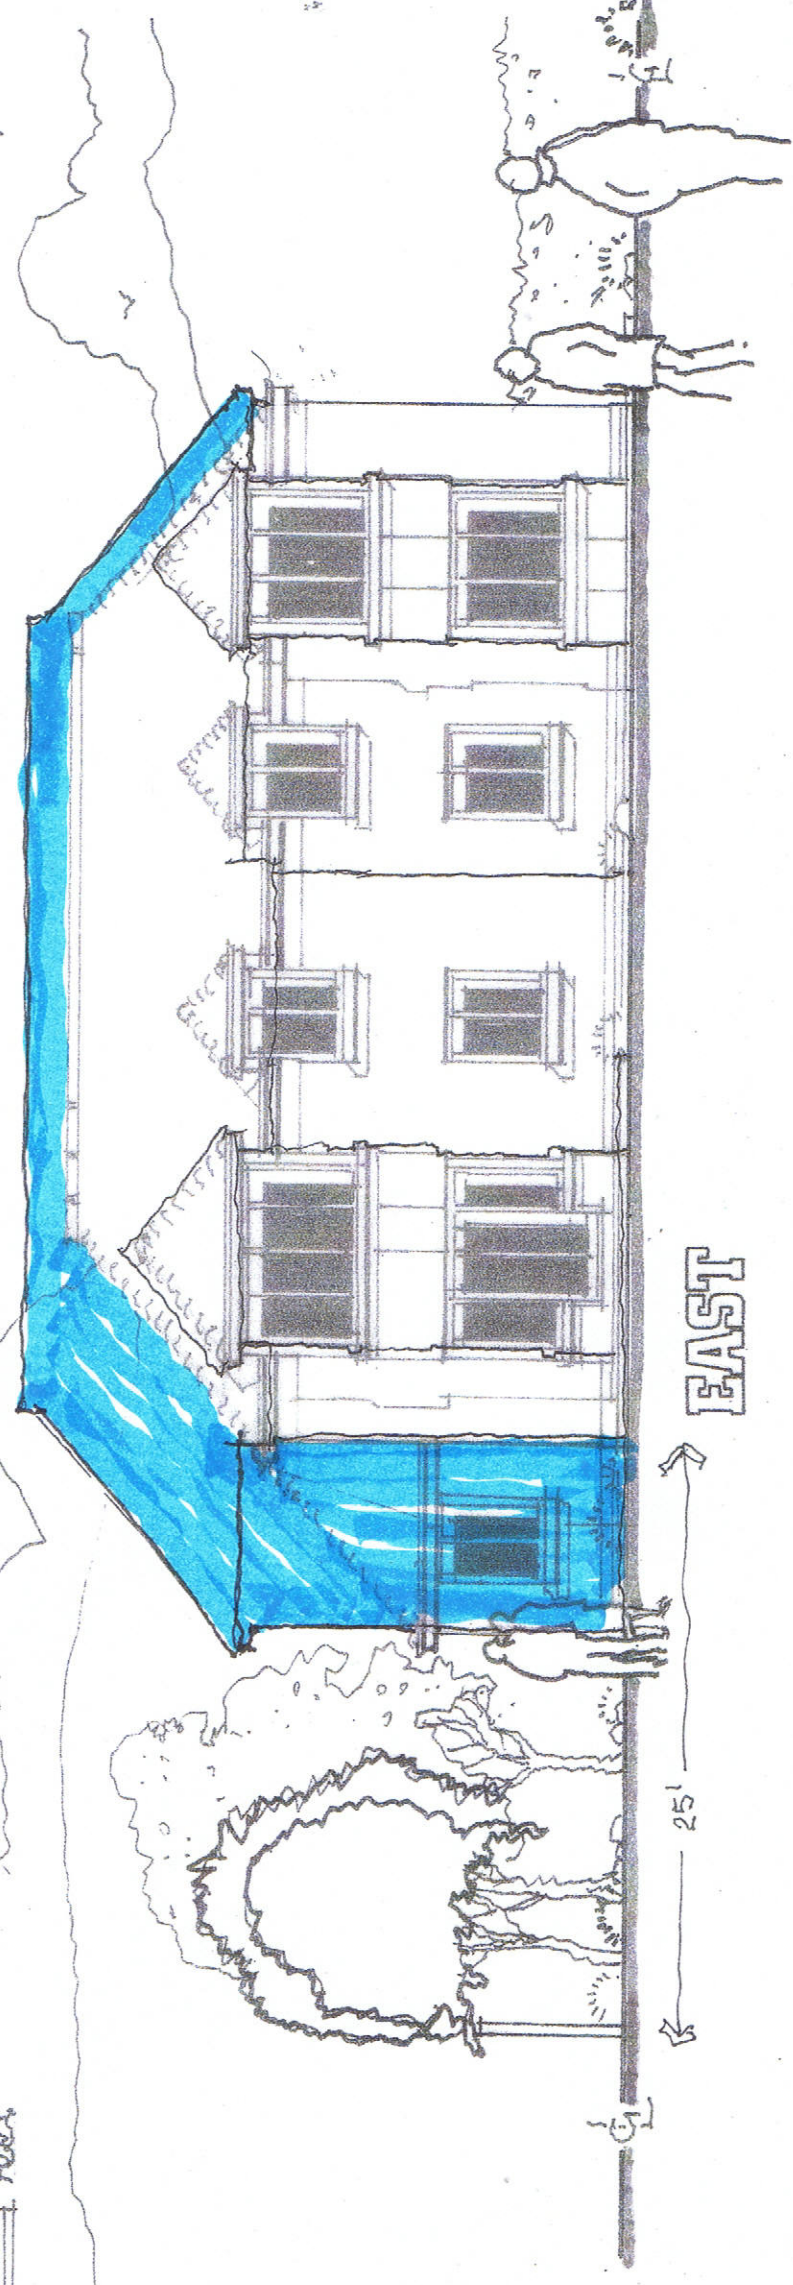

NORTH

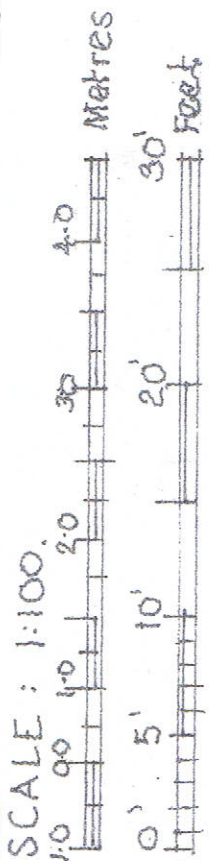

EAST

- Antique brown plain tiled roof
- White painted facing bricks to flat one
- Multi coloured facing brickwork
- Red coloured facing brick pilinth
- Lead coloured ribbed panes below window
- White fascia and eaves boards
- Brown anodised metal windows & doors
- Asphalt drive and turning circle
- Stone coloured paved footpaths

# DEVELOPMENT at LANGSTONE ROAD HAVANT

For Phillips Build Ltd

L BRUCE MILLER FAS RICS MCSD FRSA  
Mandiwindi  
Cut Mill Bosham  
Chichester  
West Sussex PO18 8PS  
Tel/fax: 01243 575553

