


EXISTING GROUND FLOOR

HAVANT BOROUGH
COUNCIL
14 SEP 2015
RECEIVED

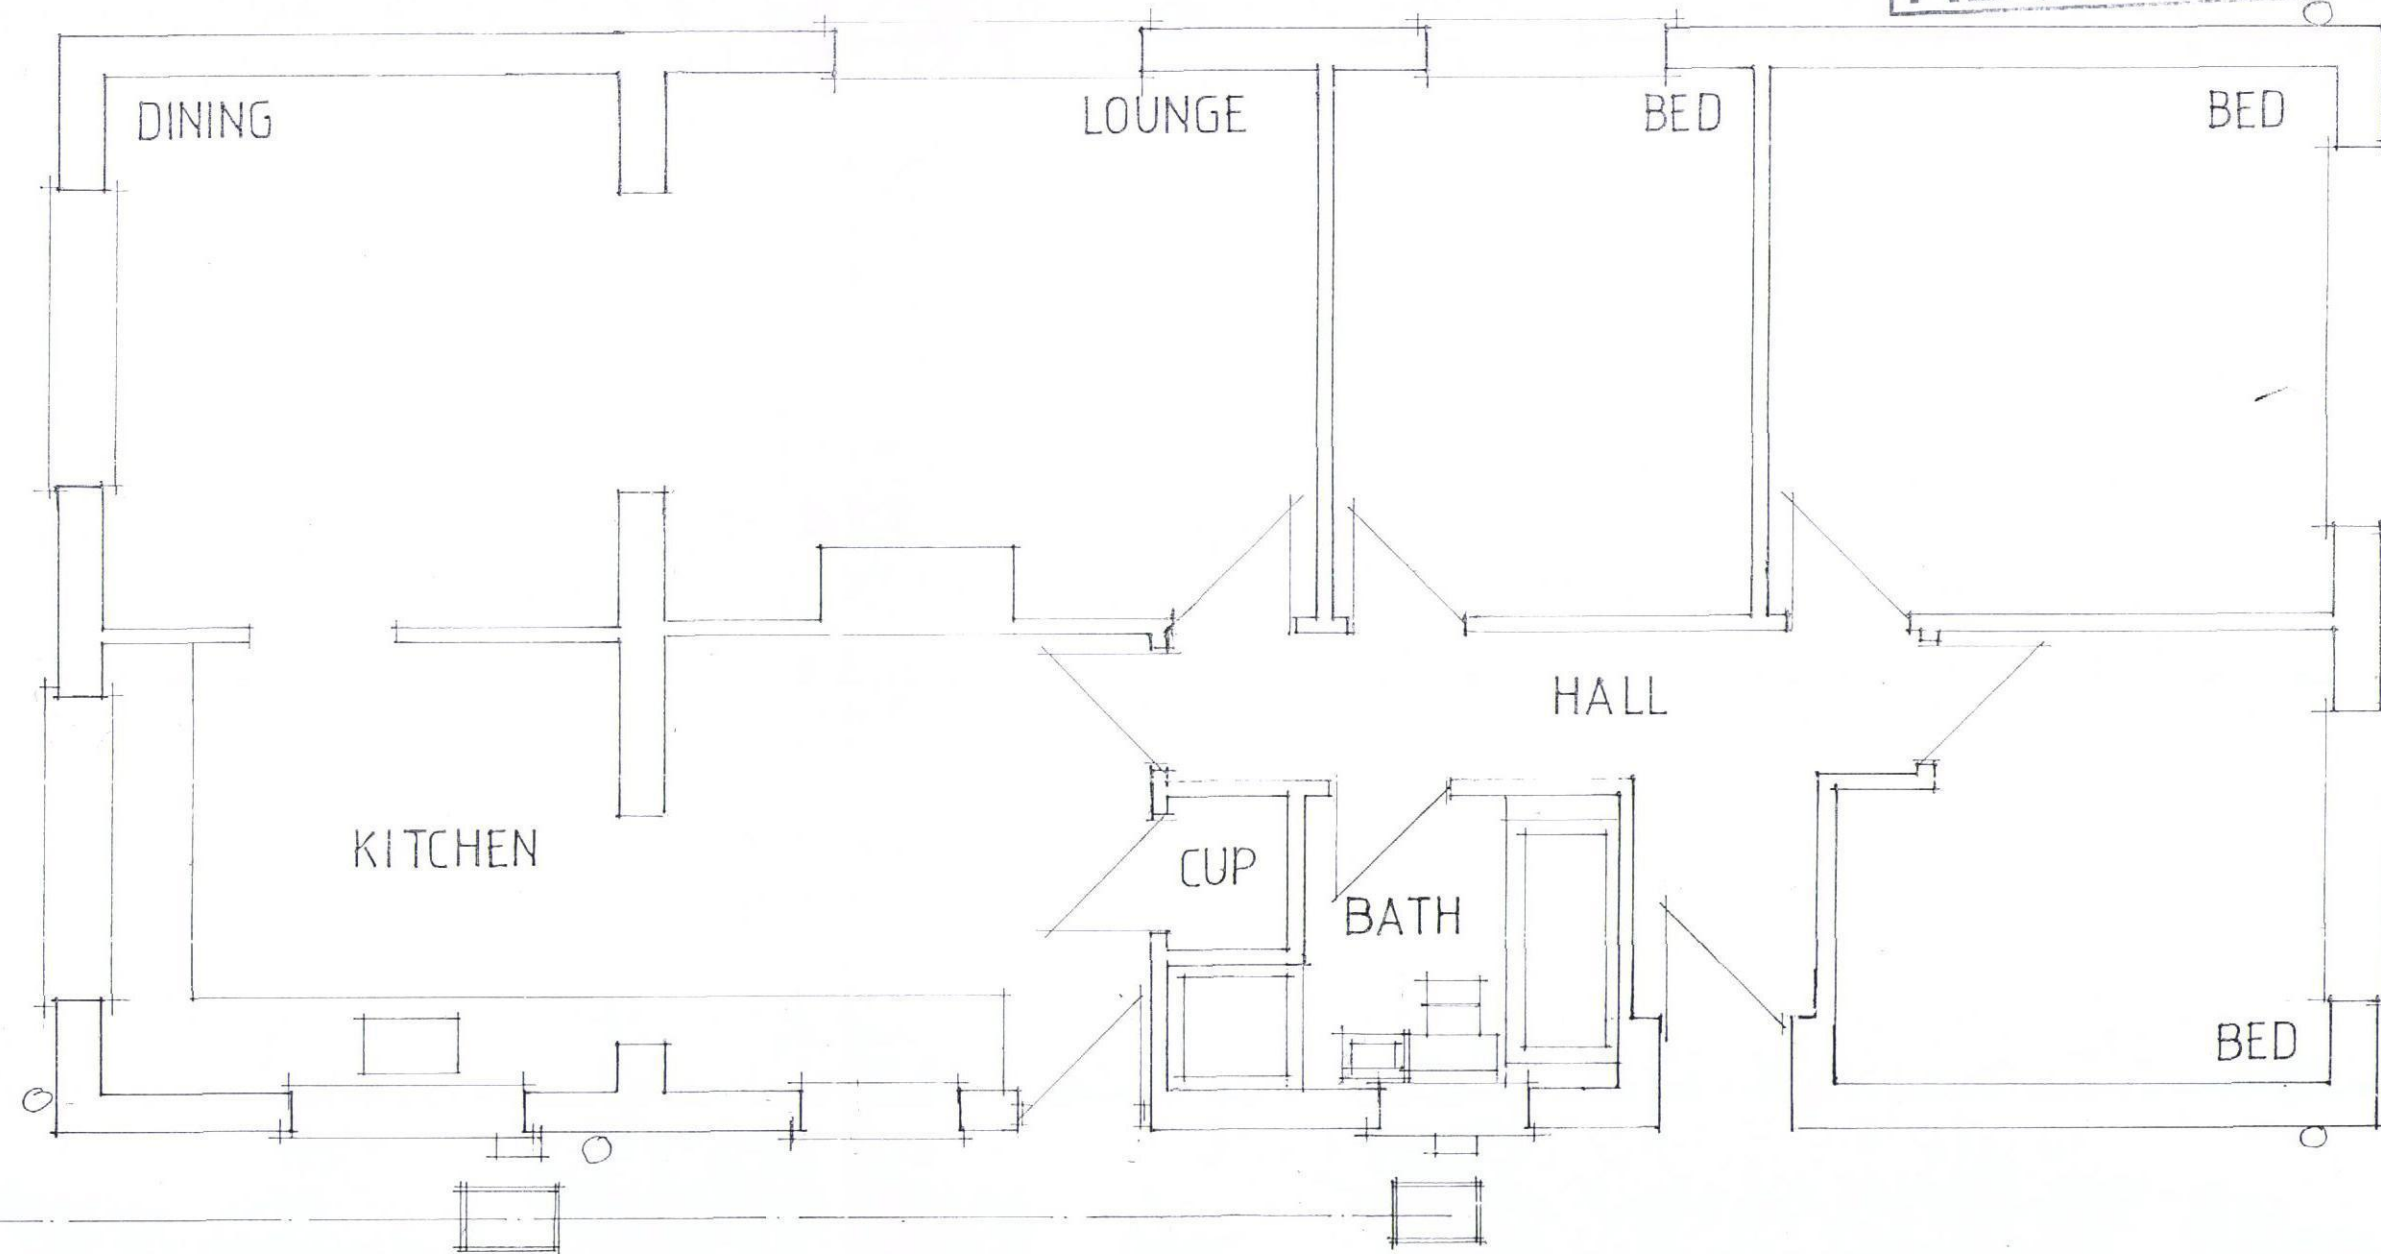

DATE SEPT 15
SCALE 1:50

PROPOSED REAR ADDITION & LOFT CONVERSION.
26, HAVANT ROAD, HAYLING ISLAND, HANTS.
FOR MR & MRS T. NORRIDGE.

PETER J. WALKER MRICS
CHARTERED SURVEYOR
182 SEAFRONT, HAYLING ISLAND, HANTS
PO11 9 AN

TEL: 02392467571