

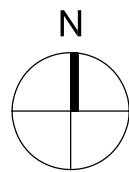


Location Plan 1:1250

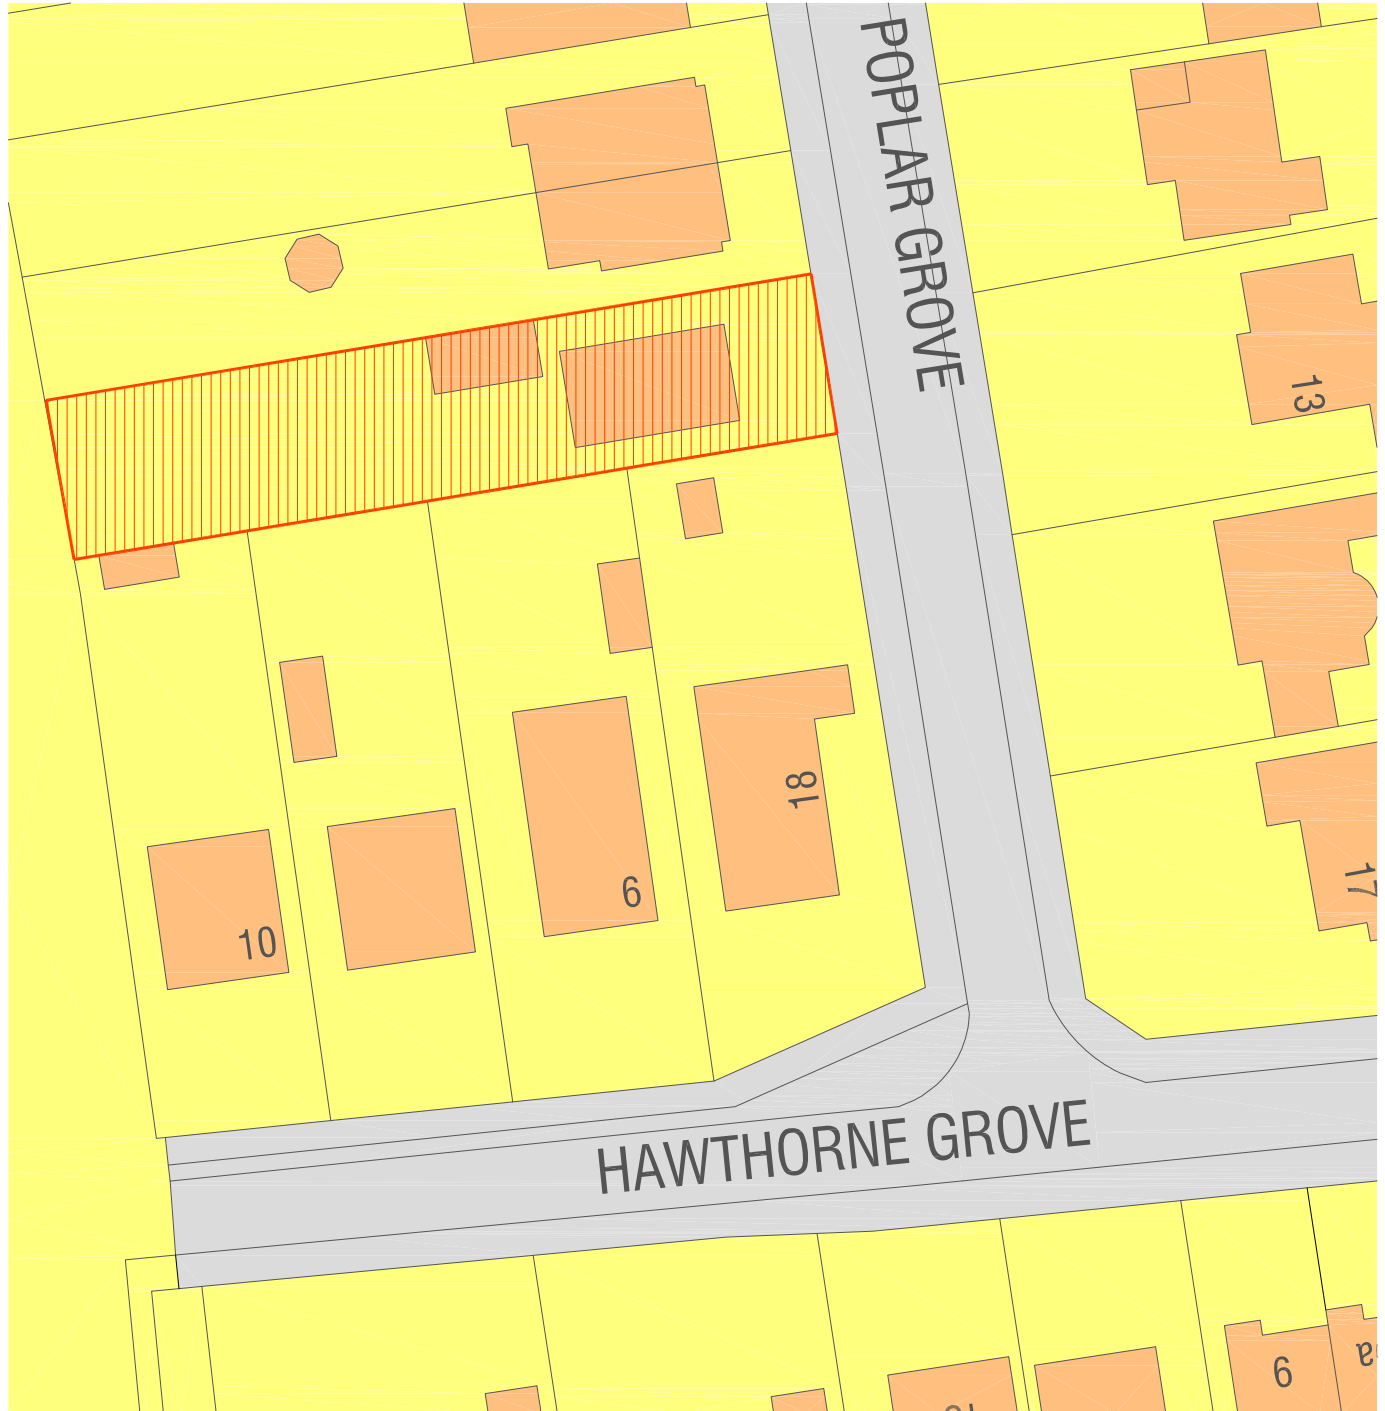

Block Plan 1:500

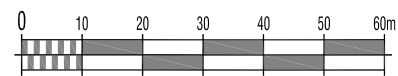

Rev	Date	Description	By	PM
A	11.02.15	First Issue	CJ	MD

REVISIONS

DRAWING STATUS:
Planning

REVISION:
A

PROJECT
Alterations & Extension to
16 Poplar Grove, Hayling Island PO11 9DN, UK

CLIENT
Mr & Mrs Hoare

Scale @ A3: Various
Date : © February 2015

Drawn by : CJ
Checked by : MD

DRAWING TITLE
Location and Block Plan

DRAWING NUMBER:
203.E100_A

Design Team
Studios

City Office (Design Drawn)
The Clock Tower, Great Southsea Street at Castle Road
Southsea, Portsmouth, Hants, PO5 3BY
Tel: 02392 837149

South Downs Office (iDraw)
51 Catherington Lane, Horndean, Hants, PO8 9HT.
Tel: 02392 346 530



E: info@designteamstudios.com
W: www.designteamstudios.com