


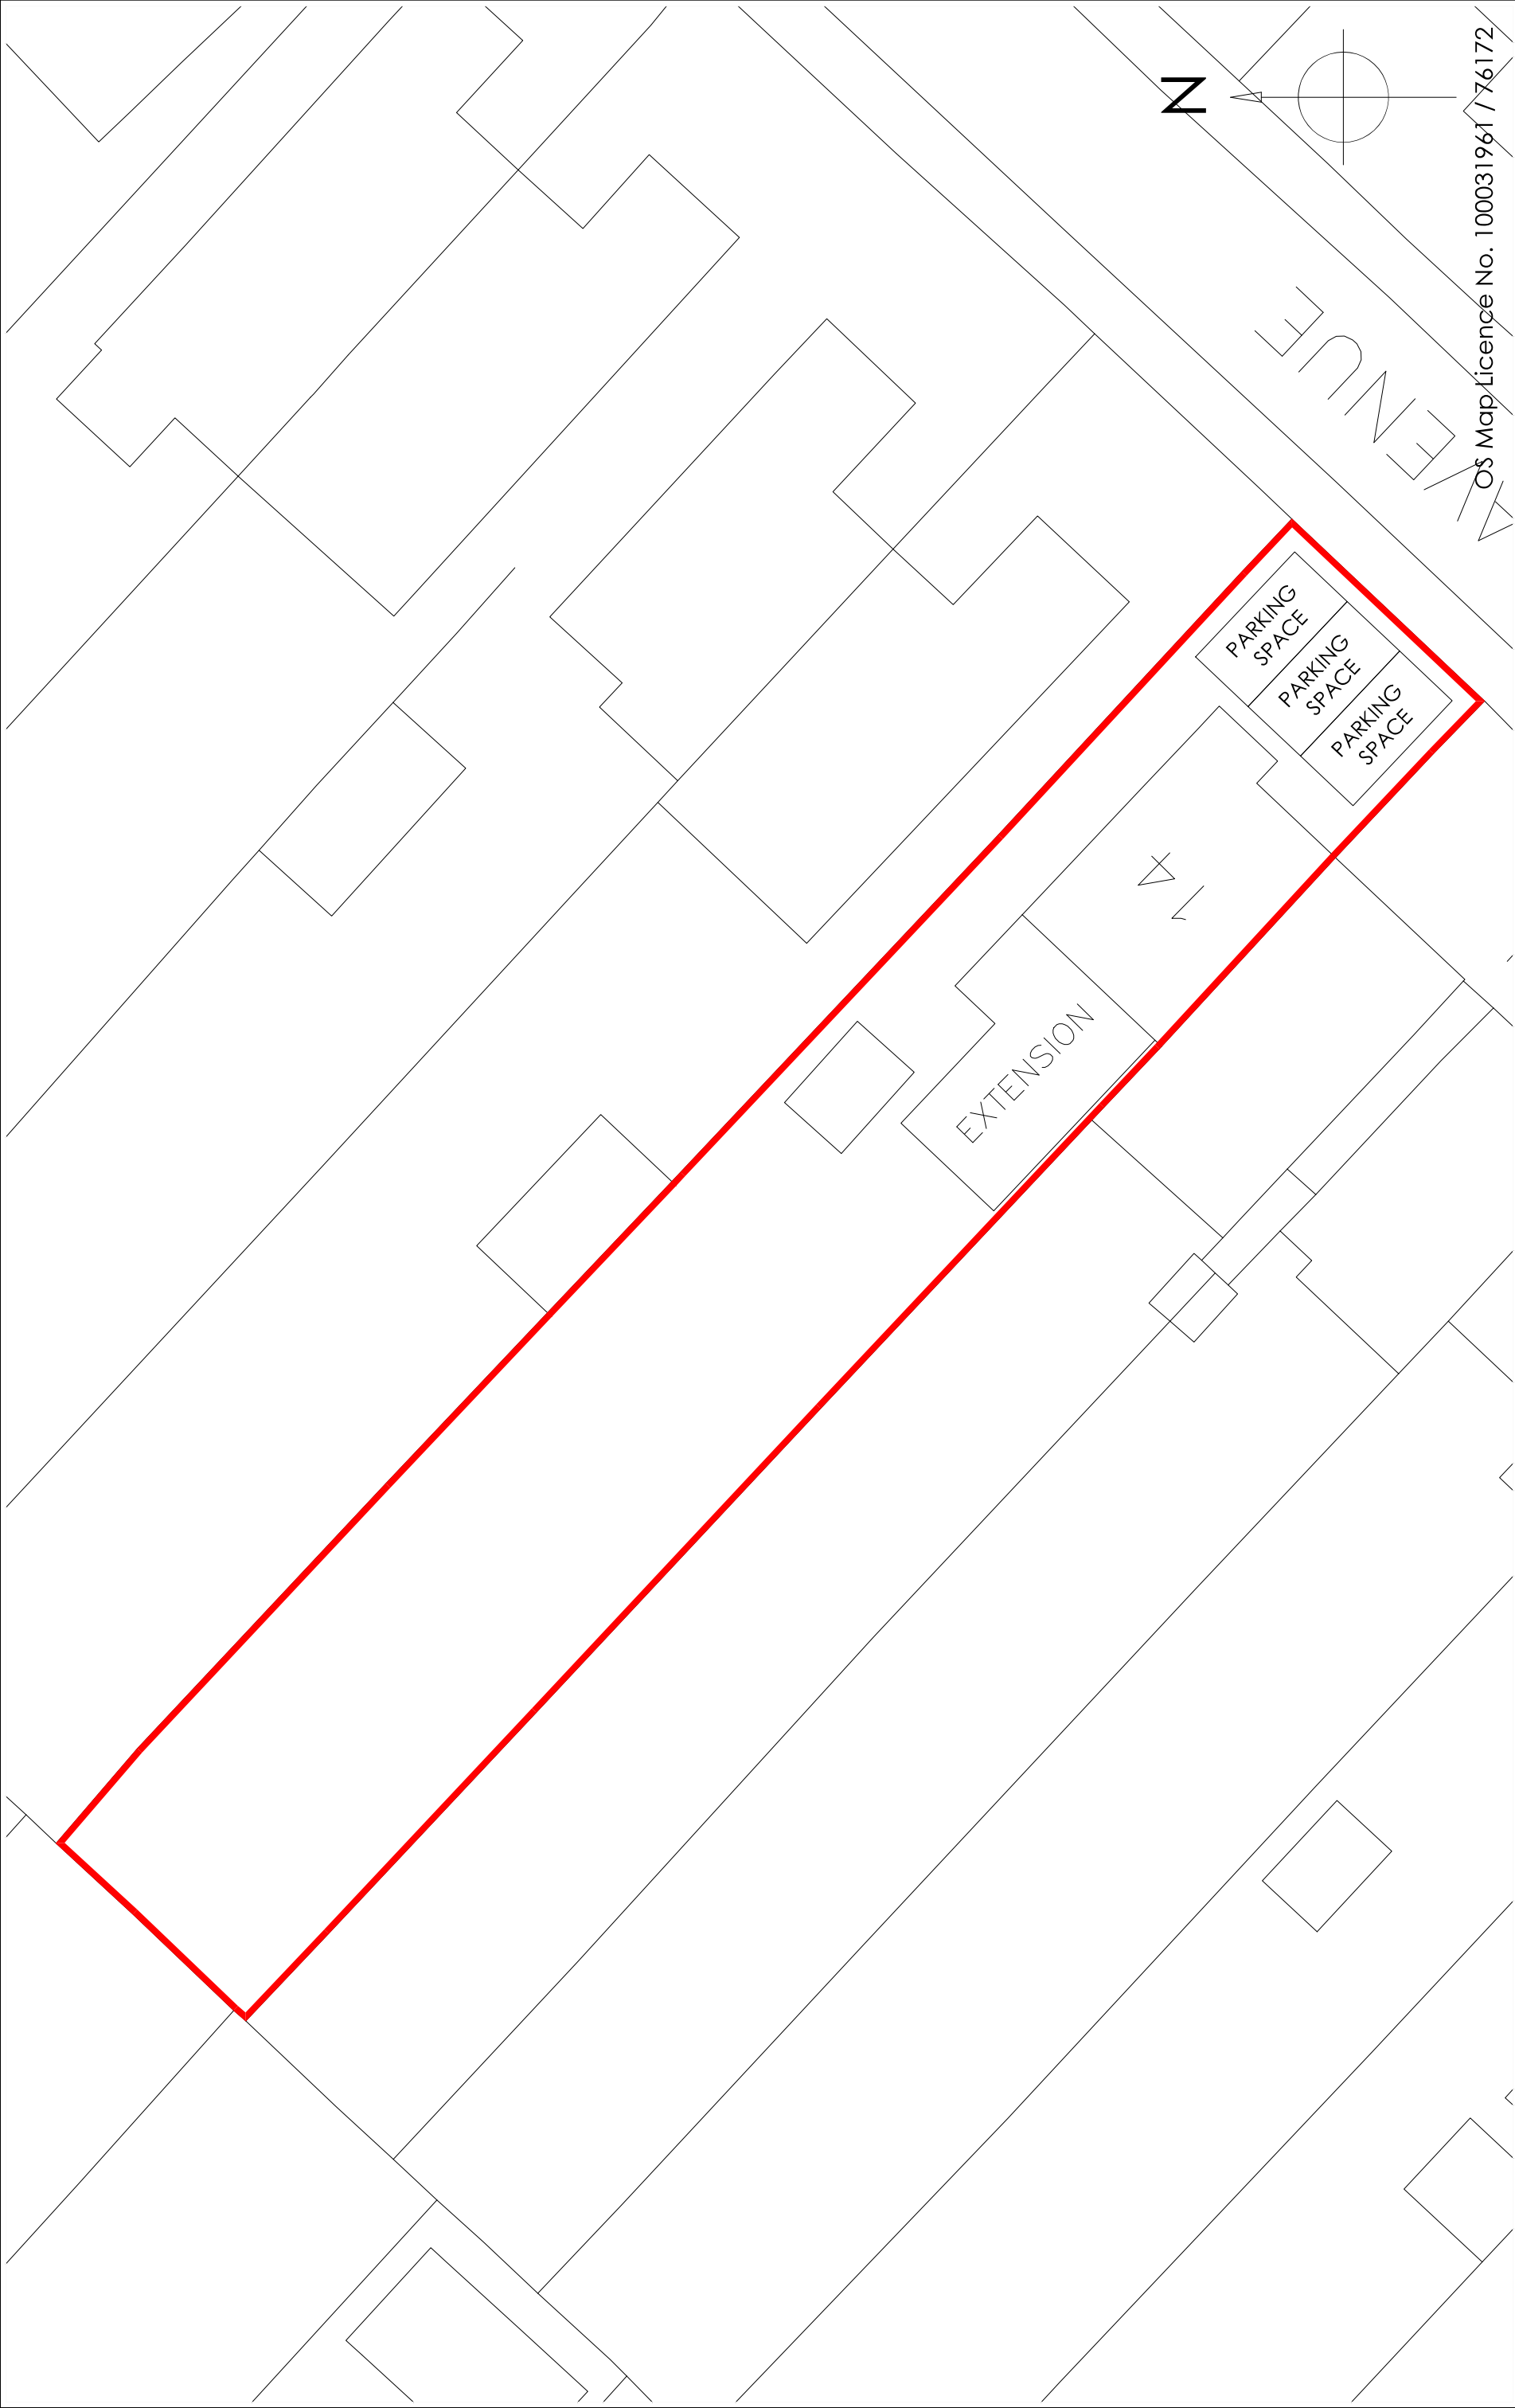

OS Map Licence No. 100031961 / 76172



CAD - ARCHITECTURE - DESIGN

6 Shillinglee Waterlooville
Hampshire PO7 5RW
Tel 023 9225 8315
www.gbsimages.co.uk

Copyright is reserved by GBS Designs and is issued on the condition that it is not copied or disclosed by or to any unauthorised persons without prior consent in writing from GBS Designs. All dimensions to be checked on site All structural elements to be specified by a suitably qualified structural engineer.	REV		DESCRIPTION		DRAWN	DATE	Scale Bar		Drawing Ref		Drawing Title	
			Initial design		GBS	26.07.21			BEECHWOOD 08		14 Beechwood Ave	
			Design options		GBS	31.08.21	0 5 10		Scale at A1		Waterlooville	
			Selected design developed into full scheme		GBS	08.09.21			N/A		Hampshire	
									Date		PO7 7LR	
									08 JUNE 2021			
									Drawn by			
									GBS			