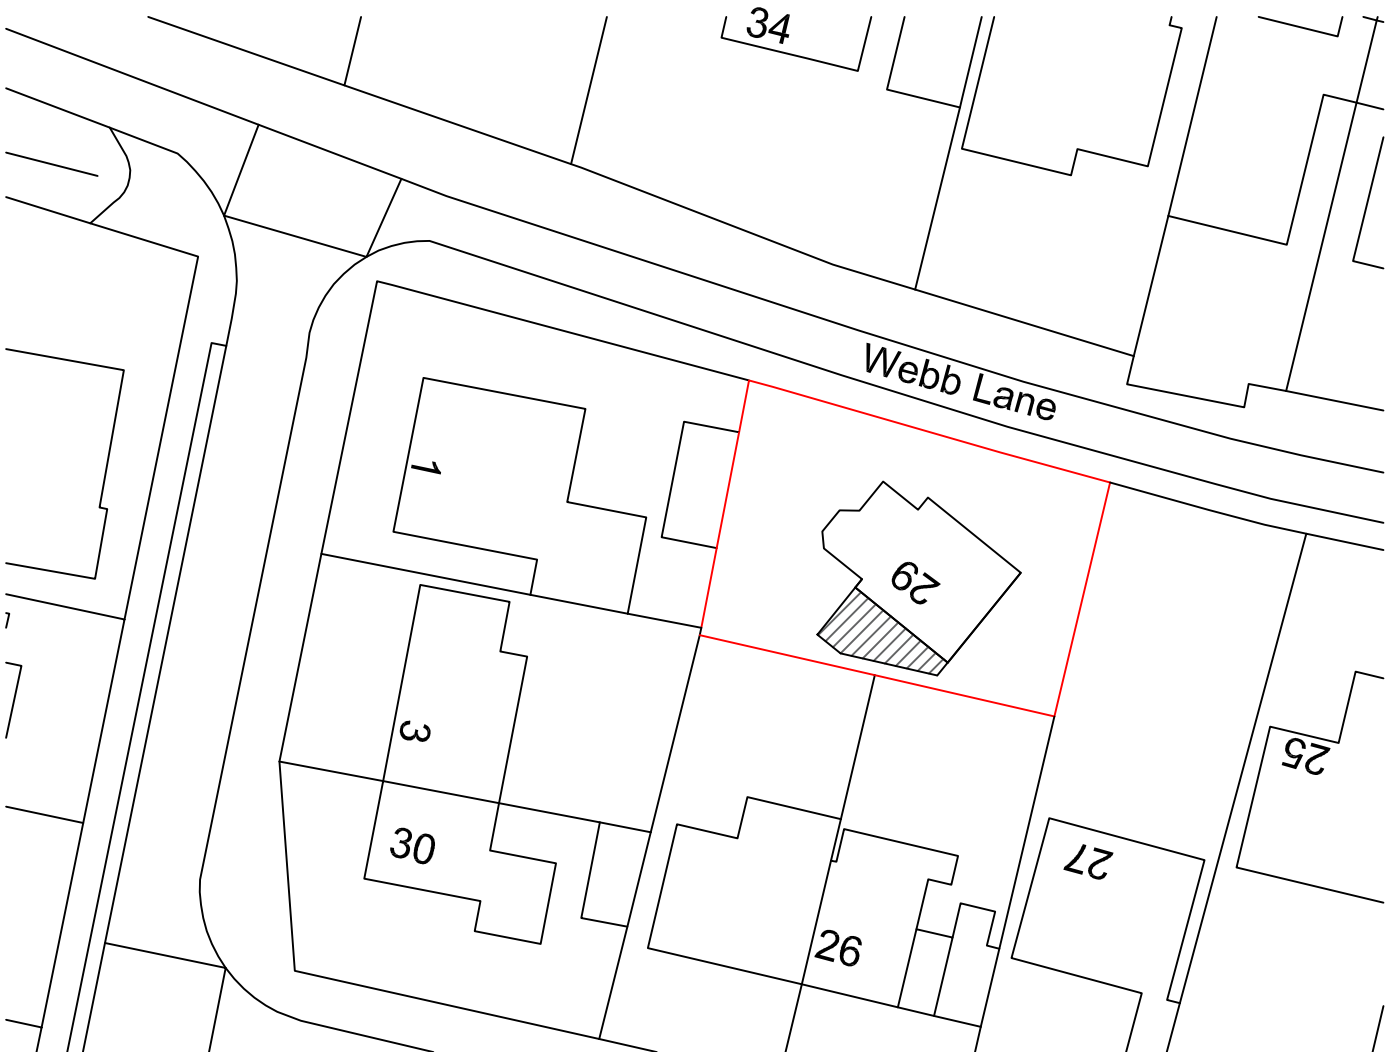


Your Home Plans Ltd
12 Bowes Hill, Rowlands Castle,
Hampshire, PO9 6BP
02392 413579
june@yourhomeplans.co.uk

29 WEBB LANE
HAYLING ISLAND
HAMPSHIRE
PO11 9JE

Block Plan

Project Number:	29WEBB-16 REV/A
Date:	4th August 2016
Drawn By:	Your Home Plans Ltd
Checked By:	JEG

Drawing No:
01

Scale: 1:500 A3