




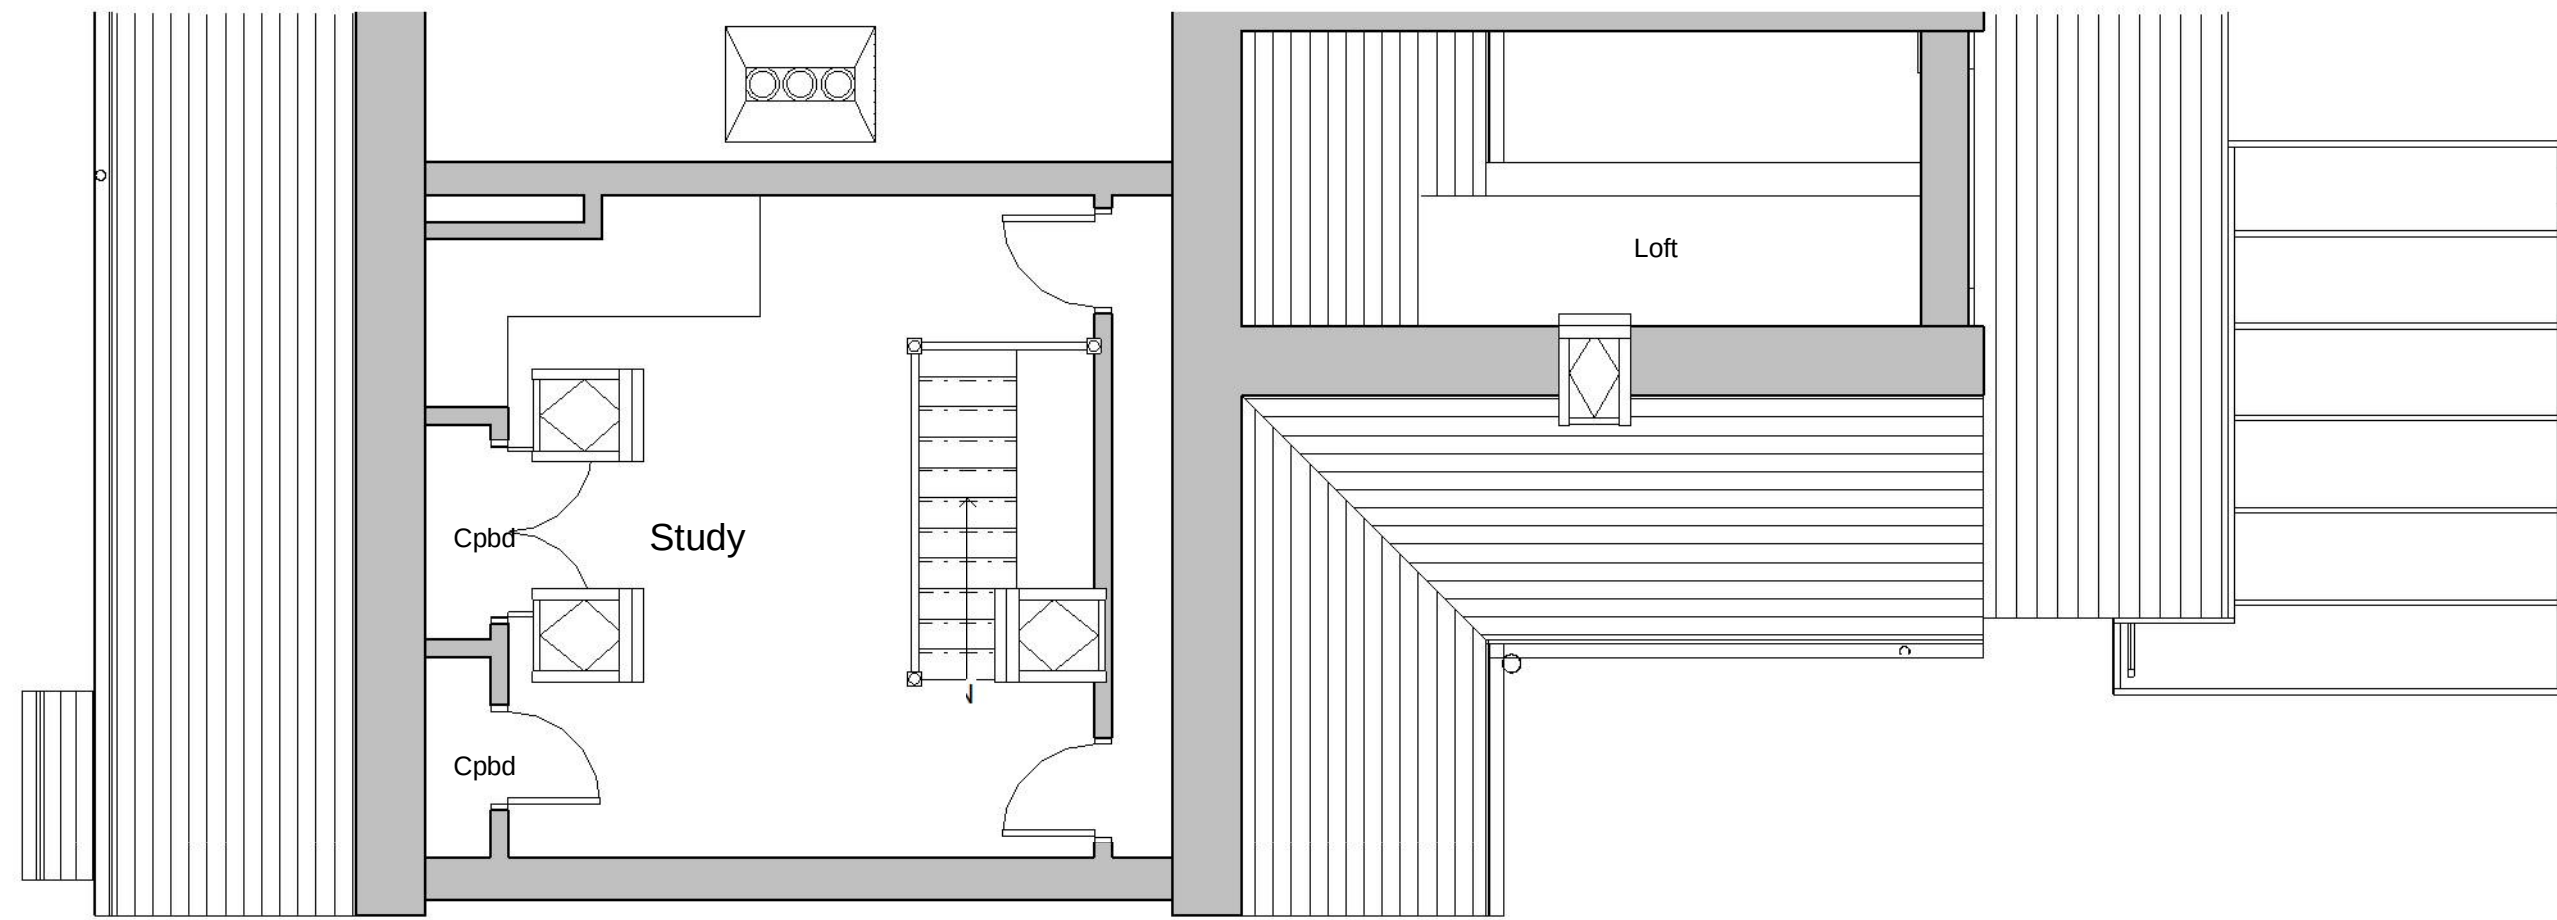

Second Floor - Existing
1 : 50

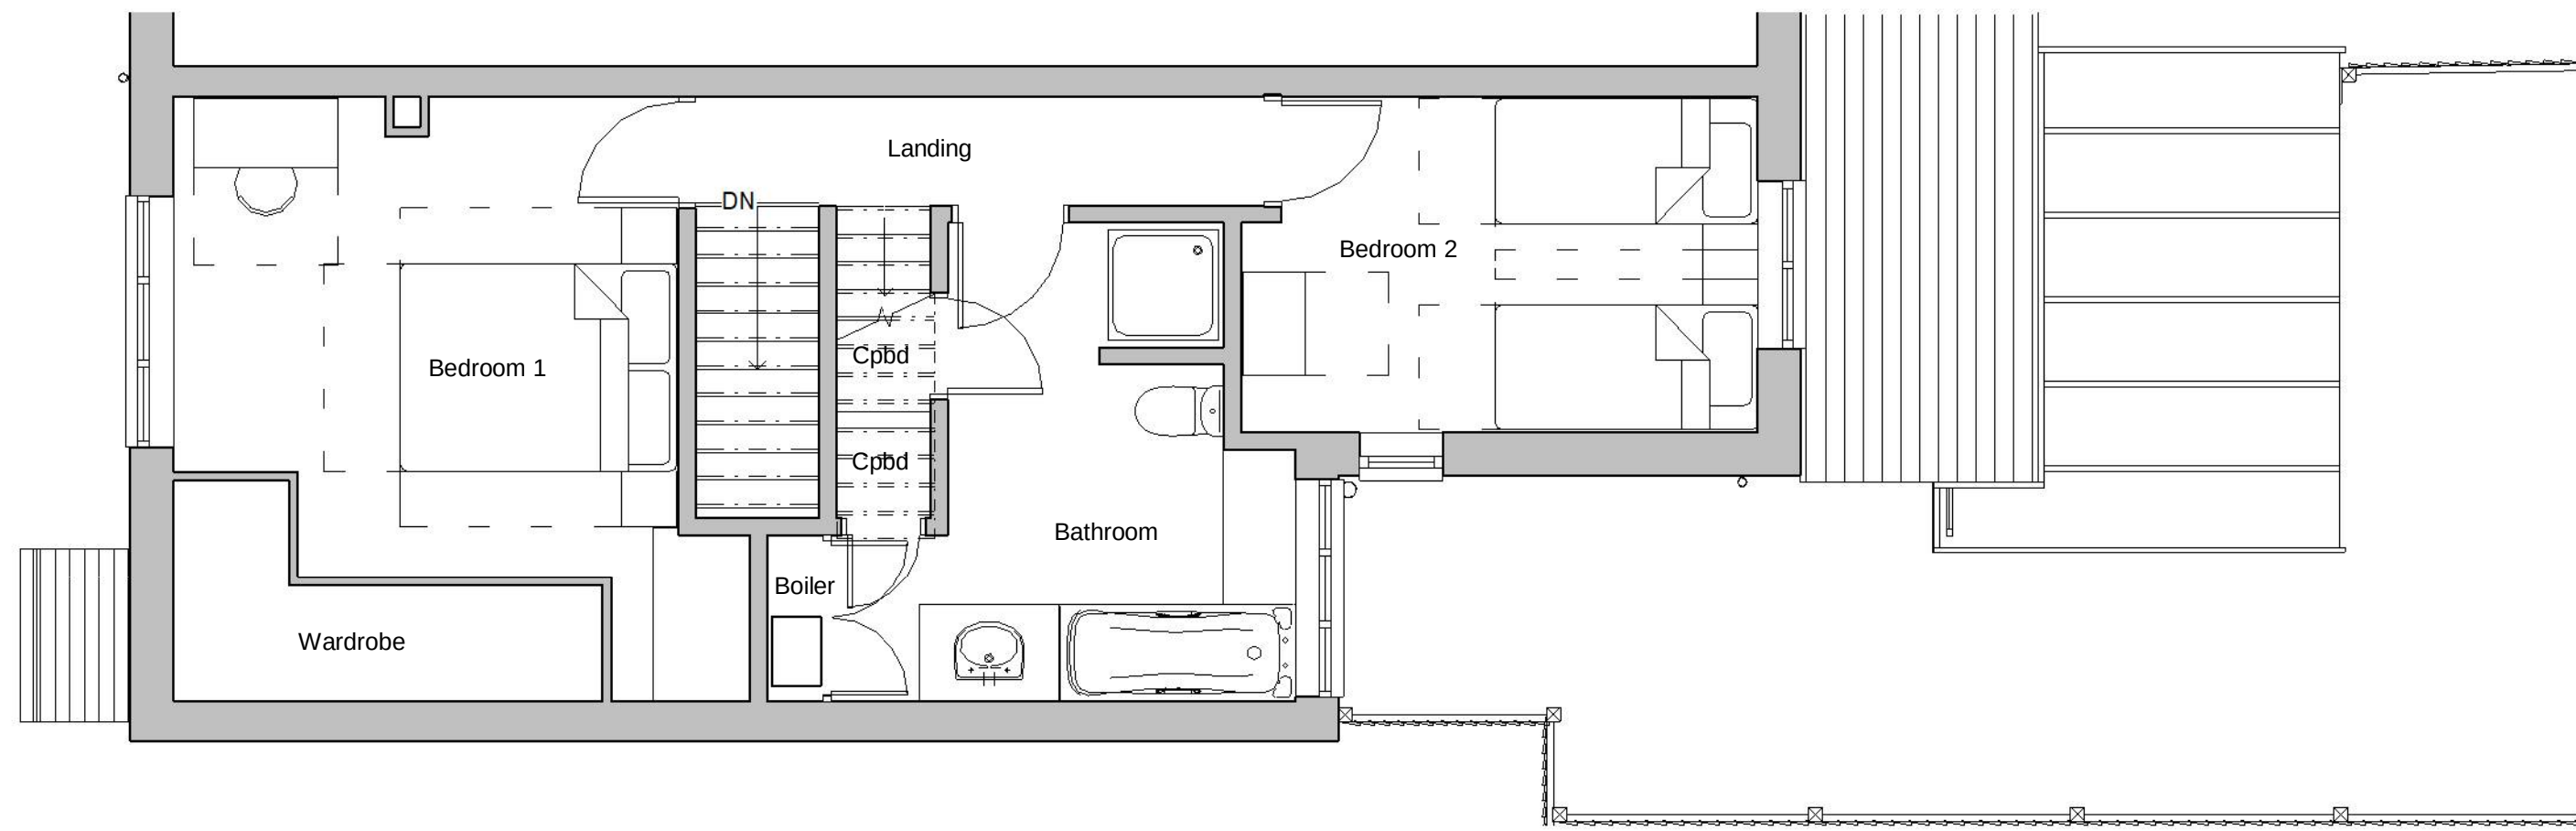


First Floor - Existing
1 : 50

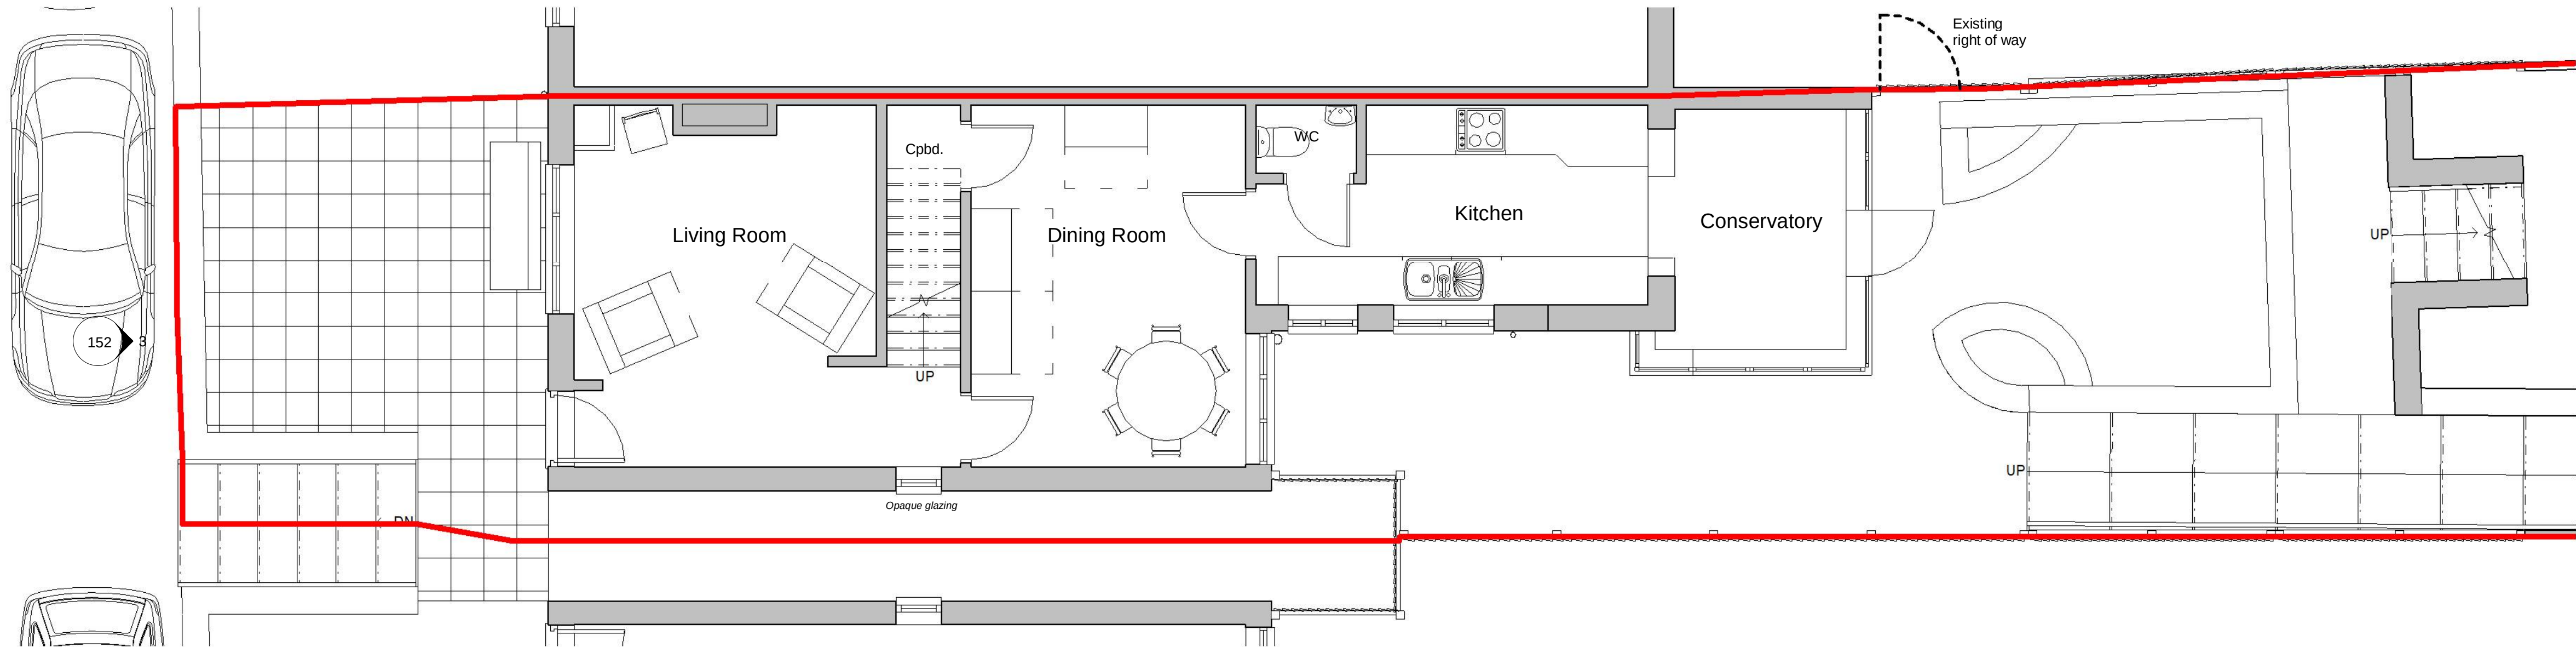

Ground Floor - Existing
1 : 50

B Issued For Planning 28-5-21 PA
A Additional notes added 05-05-21 MD

Revision Date Initial

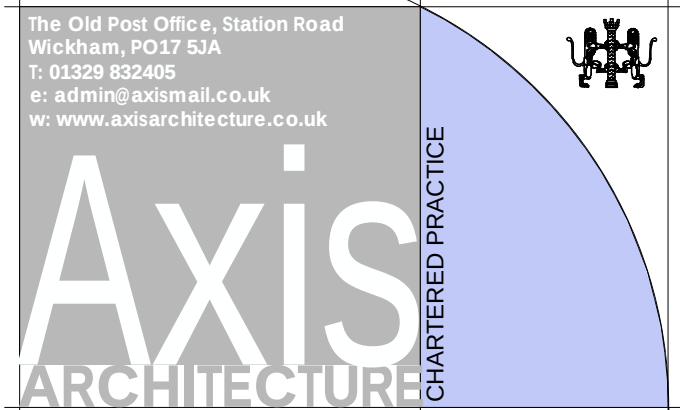

BIM Enabled Practice
This project was delivered using **Autodesk Revit®**
All dimensions are to be checked on site and any discrepancies reported to the architect before work commences. Figured dimensions only are to be taken from this drawing. This drawing is to be read in conjunction with all relevant consultants and/or specialists drawings/documents and any discrepancies or variations notified to the architect before work commences. This drawing is copyright and may not be reproduced, wholly or in part, without the consent of the architect.

Alterations & Extension Work
to 32 Bridgefoot Path, Emsworth
for Mrs W. Egerton

Plans as Existing
Scale at 1:100 in meters
0 5 9

PLANNING				
Scale @ A1	Drawn	Checked	Date	BIM status
1 : 50	PSA	Checked	30/04/21	
Job Number & Drawing Number			Revision	
21 - 006 - 151			B	