



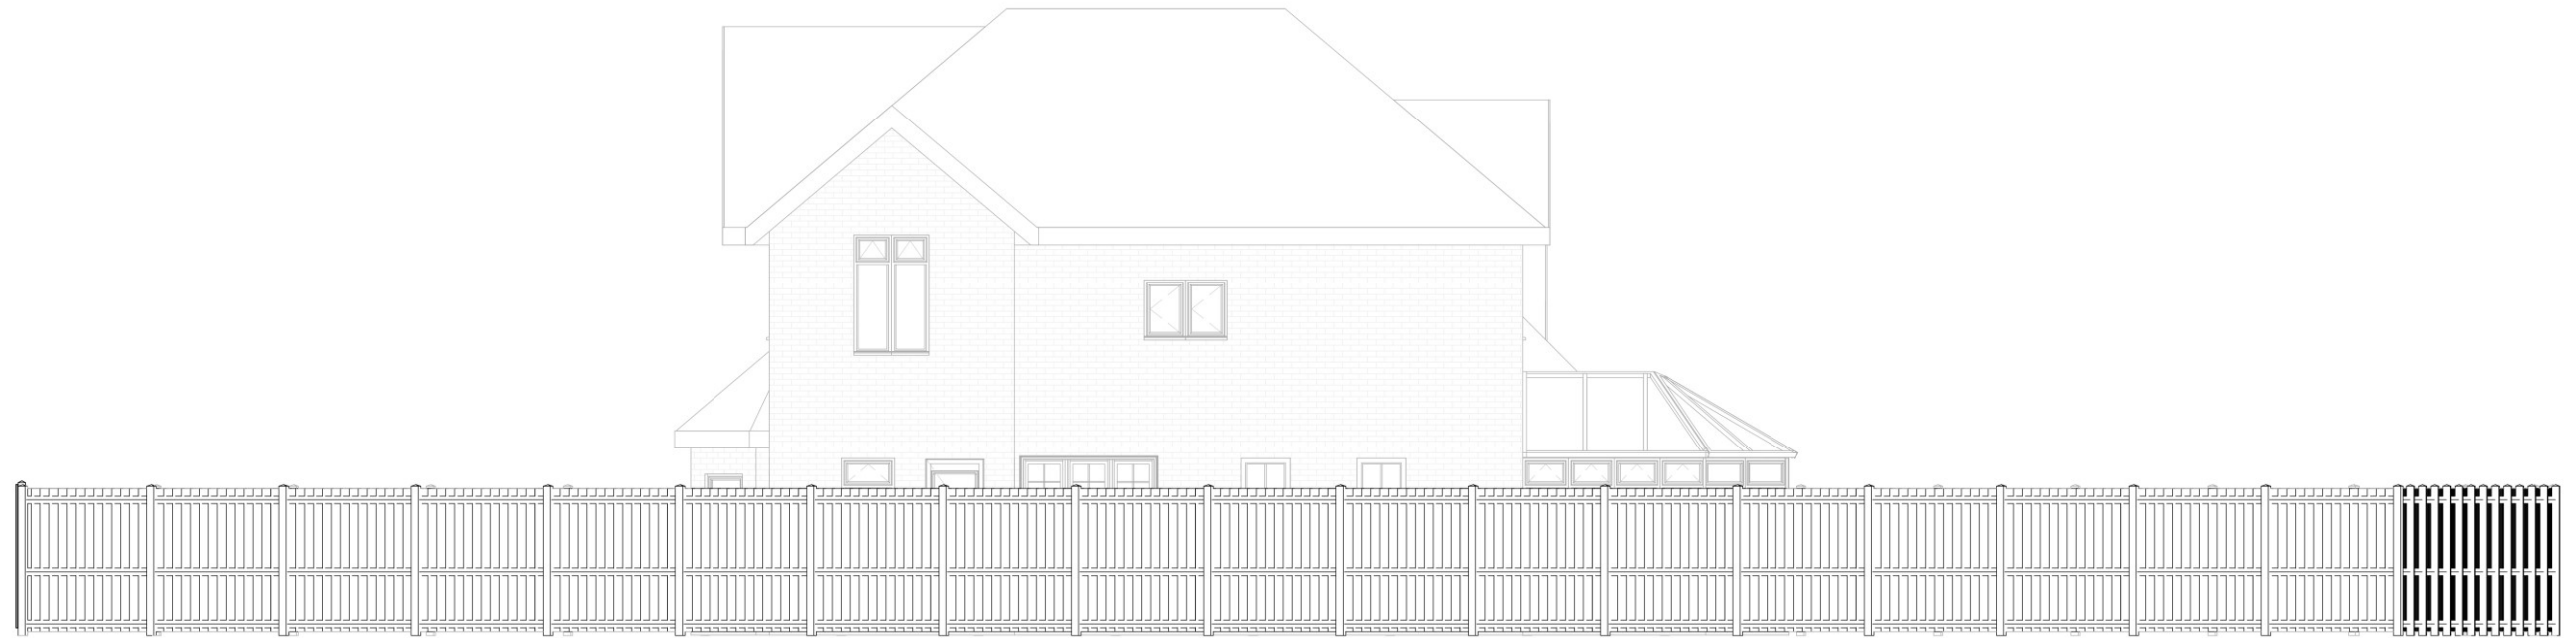

Existing Elevation - North

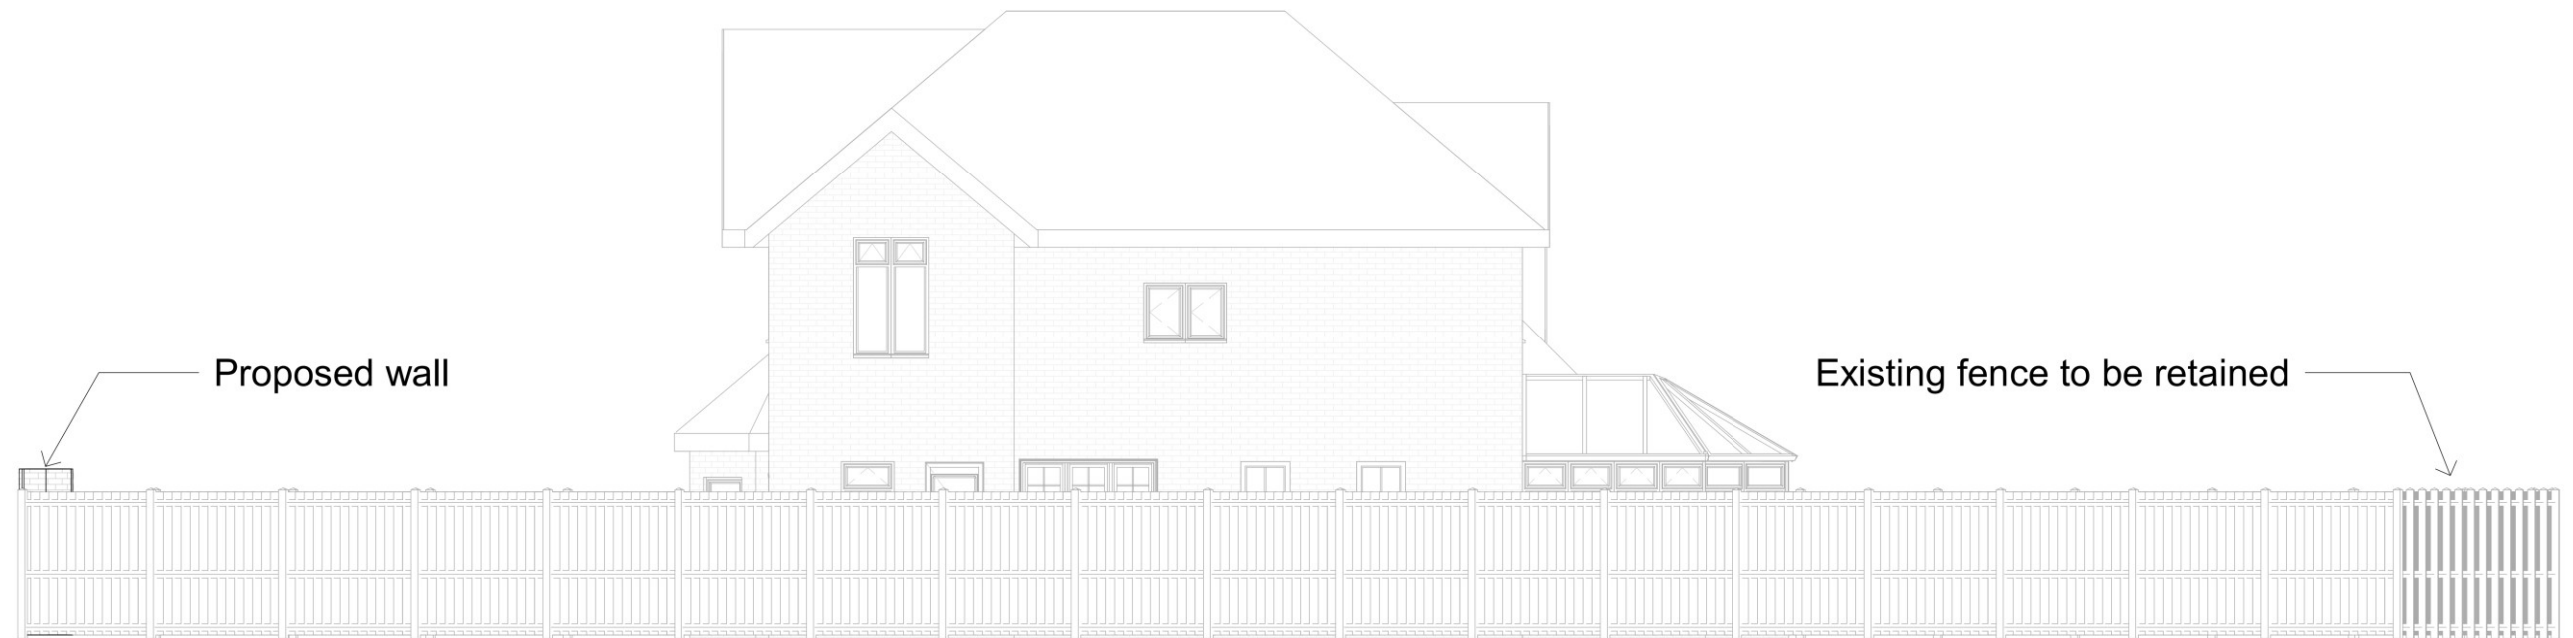

Proposed Elevation - North

1:500		50
1:200		20
1:100		10
1:50		5



All measurement to be checked on site prior to any commenment (C) Copyright of Parkers Design (Southern) Limited. Any reproduction of these drawings will require written authority from the copyright owner. Parkers Design Limited - The Studio @ 90, PO9 2PR www.pexd.co.uk - info@pexd.co.uk - 07776 008822	PROJECT	66 Staunton Avenue PO11 0EW			CLIENT		Lane	
	SHEET	Elevations North			Date	Issue Date	Scale (@ A3)	1 : 100
					Drawn by	SW	DRAWING NUMBER	
					Checked by	SR	P 4c	
							REV	