


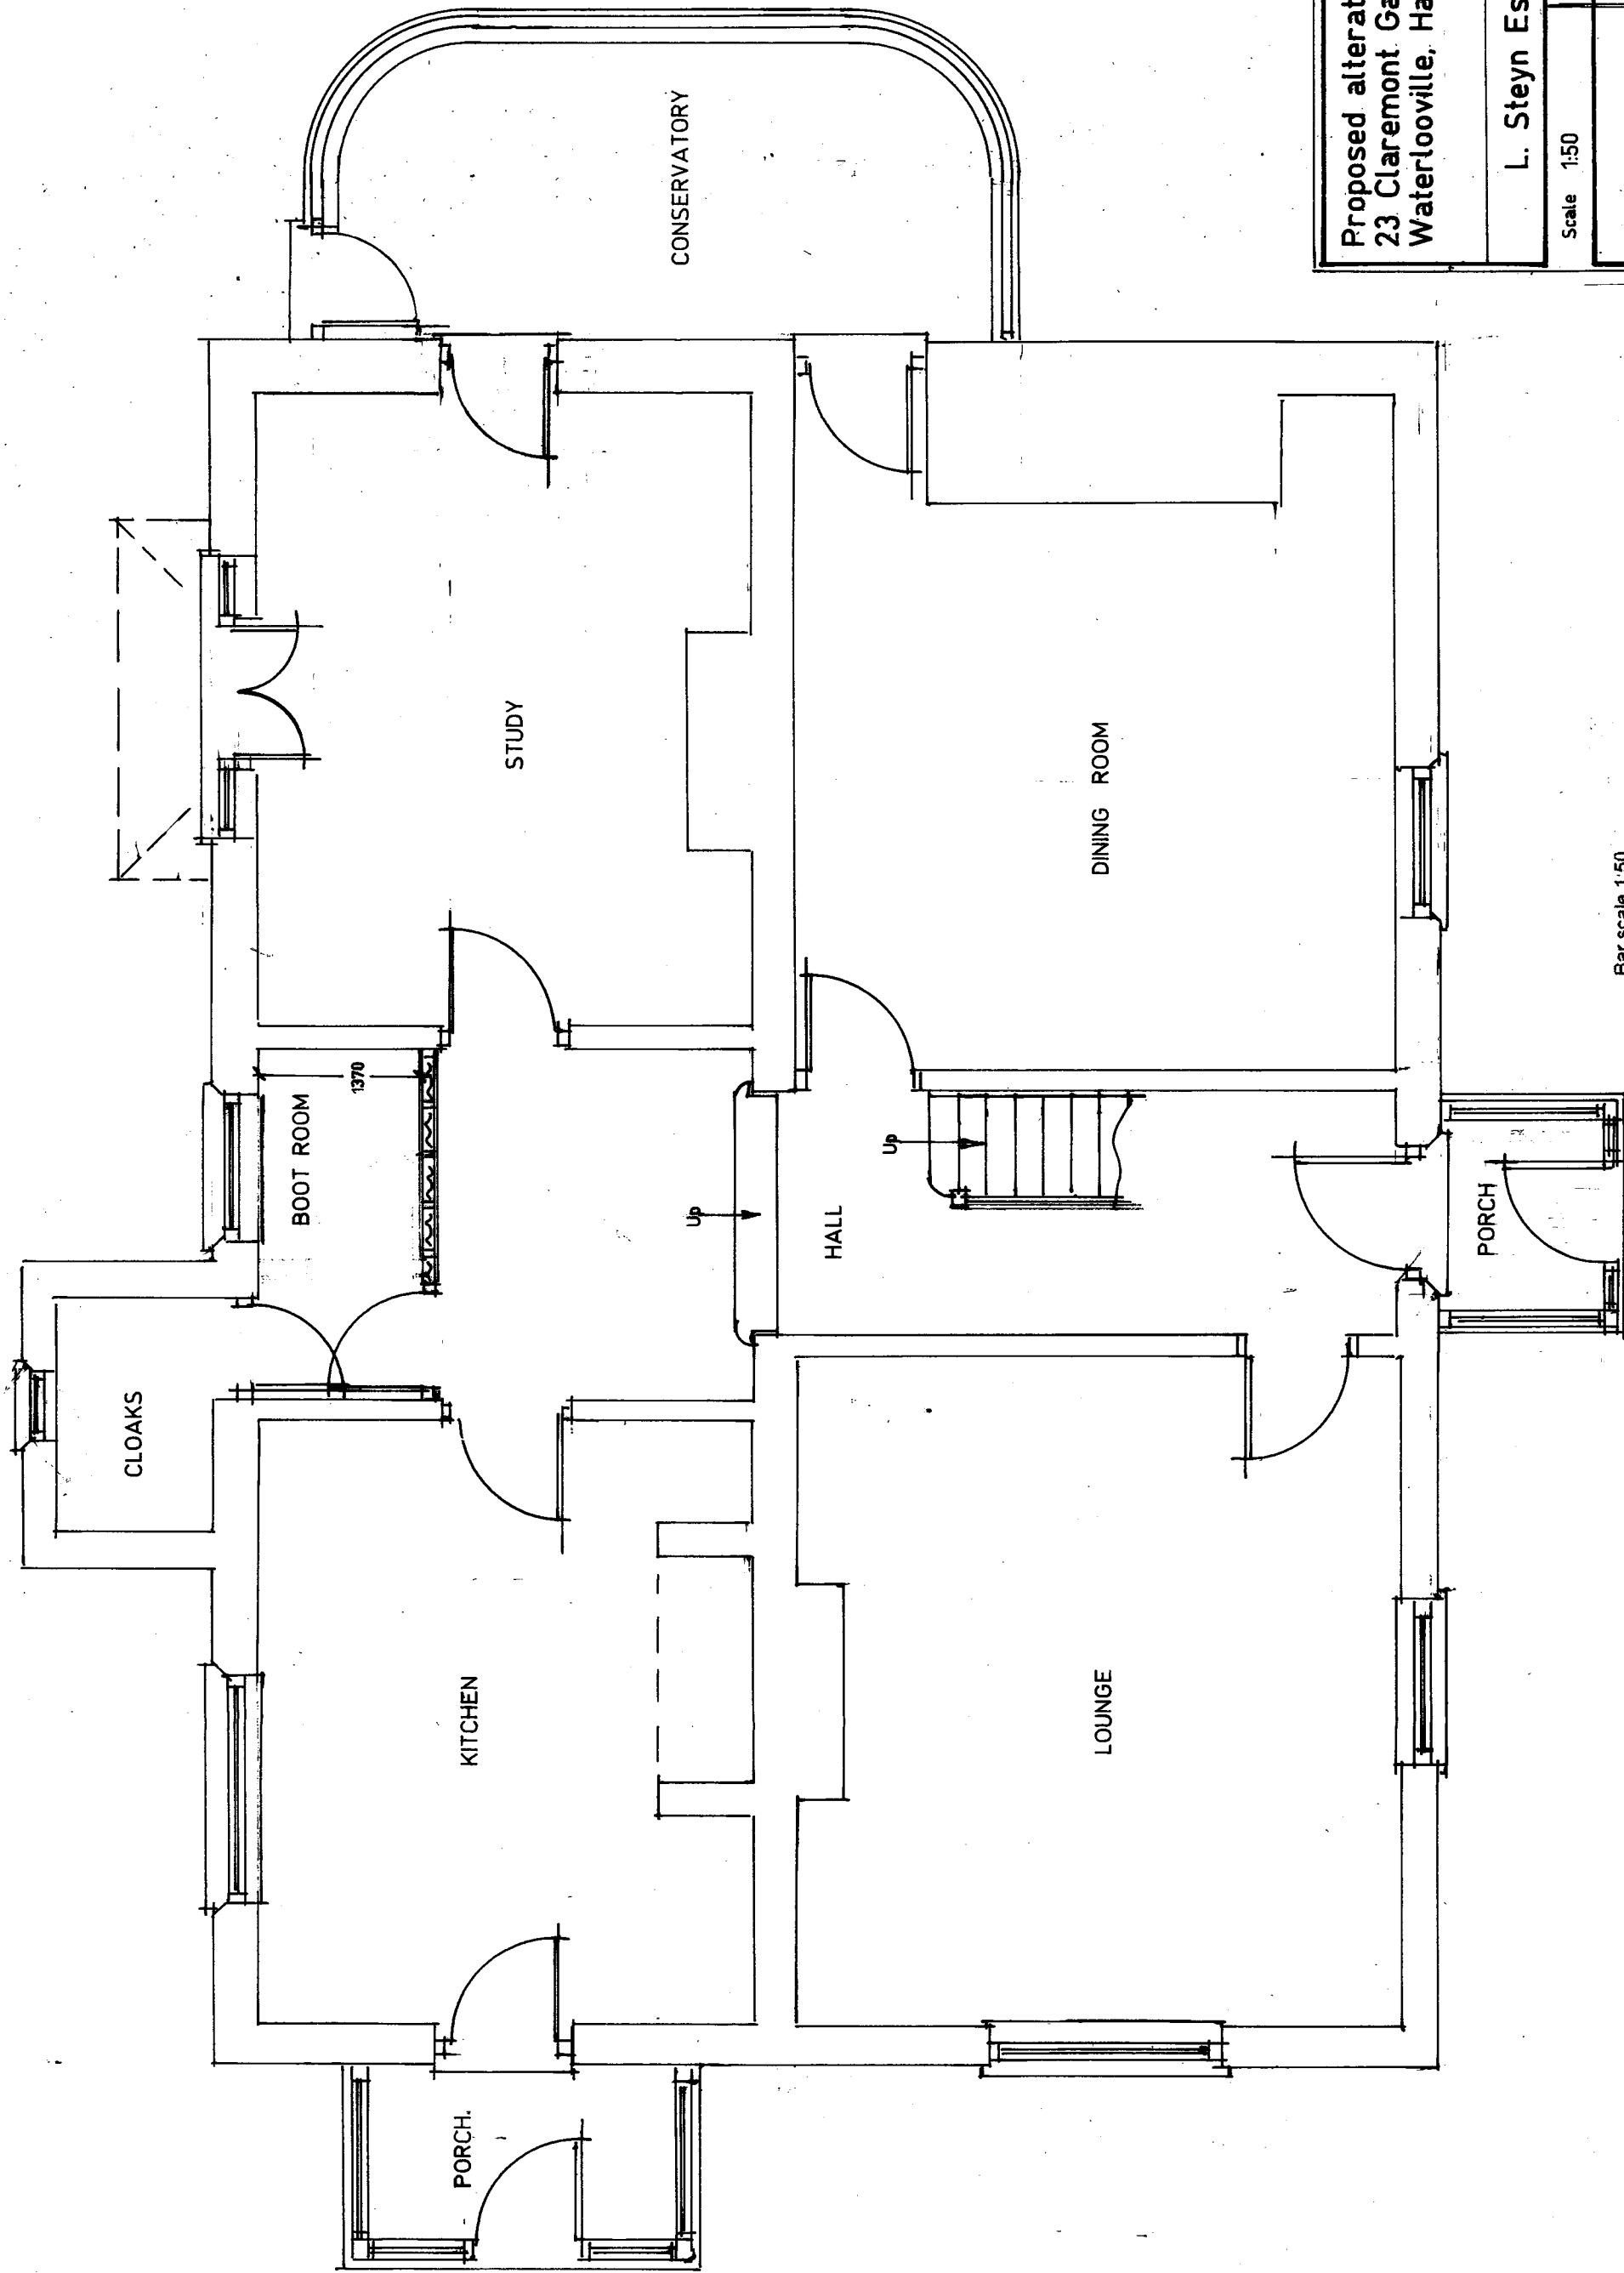

Bar scale 1:50.



Proposed alterations at
23 Claremont Gardens, Purbrook,
Waterlooville, Hants. PO7 5LL.

L. Steyn Esq.

Scale 1:50	Date June 2021
A3 Drawing Number	3
Revision	K/B

Proposed Ground Floor Layout.