

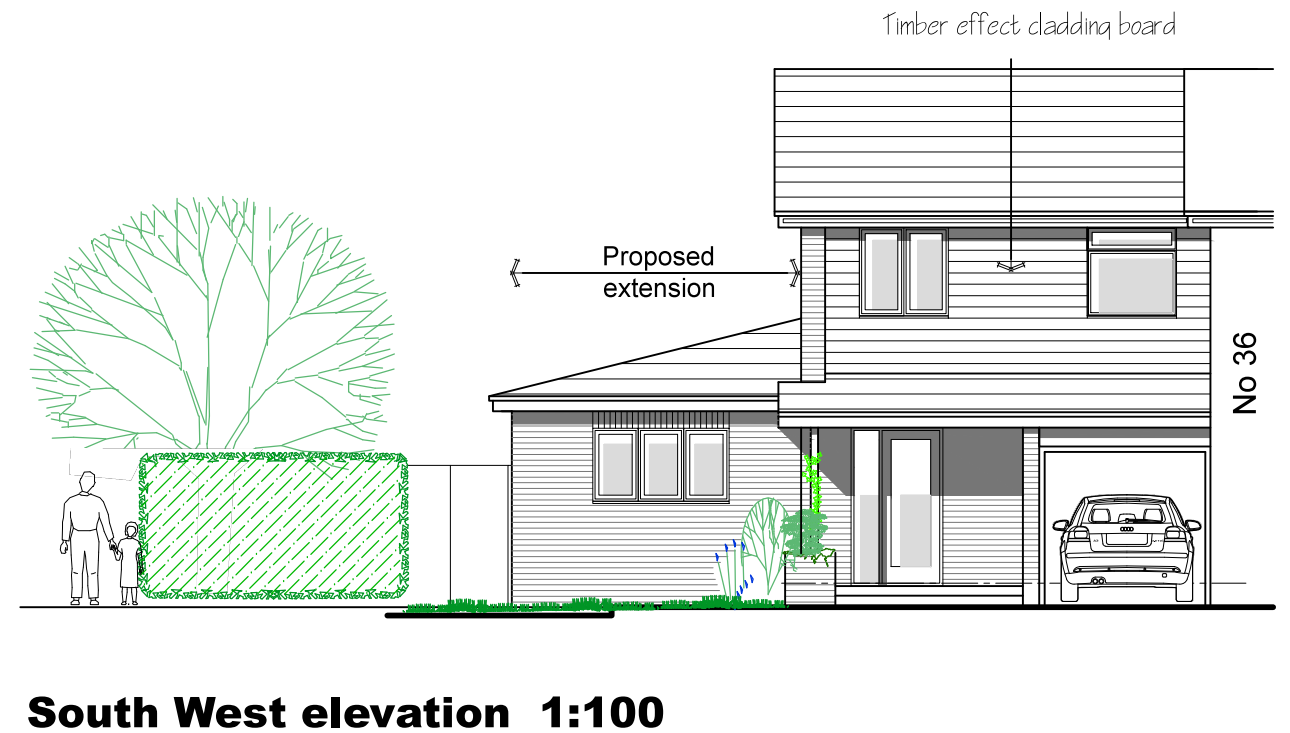
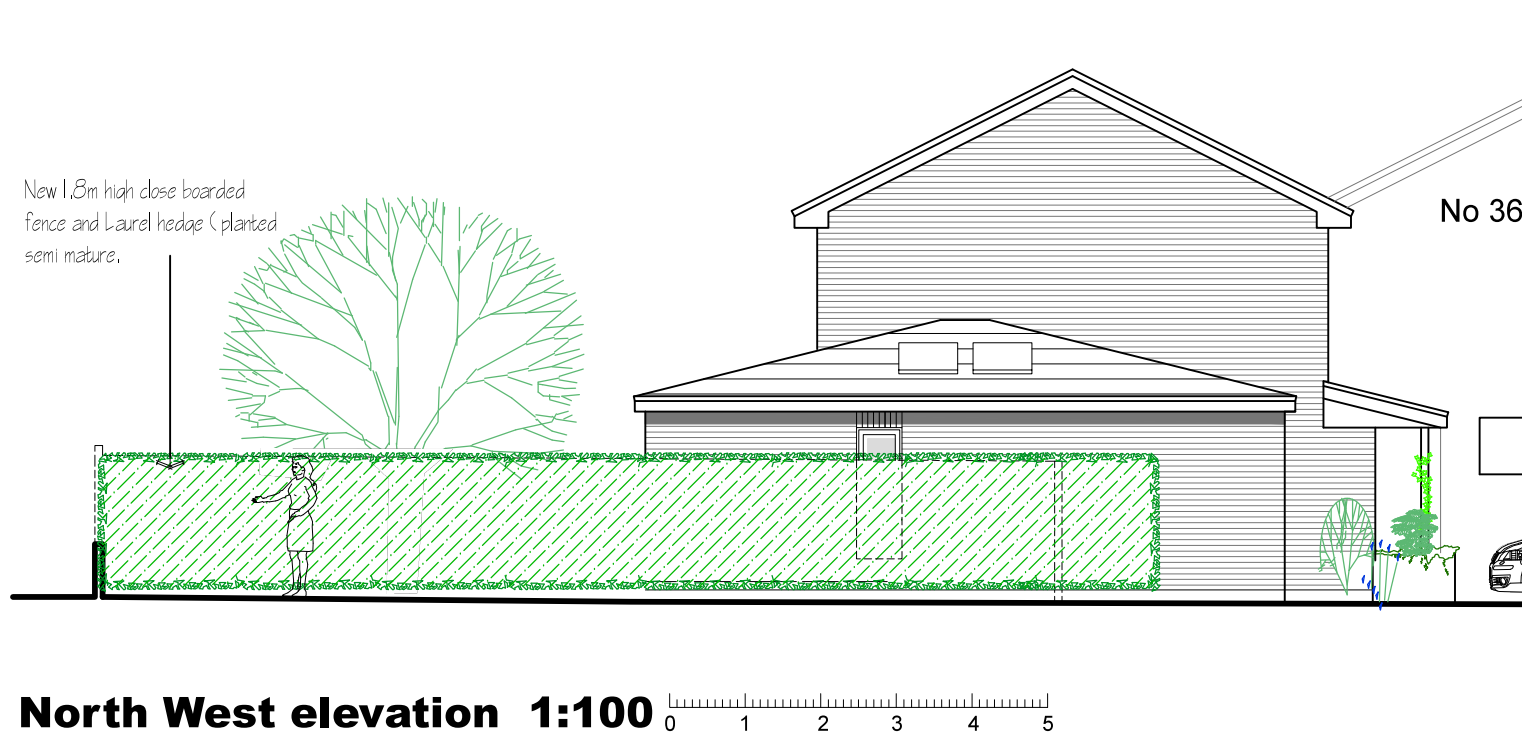


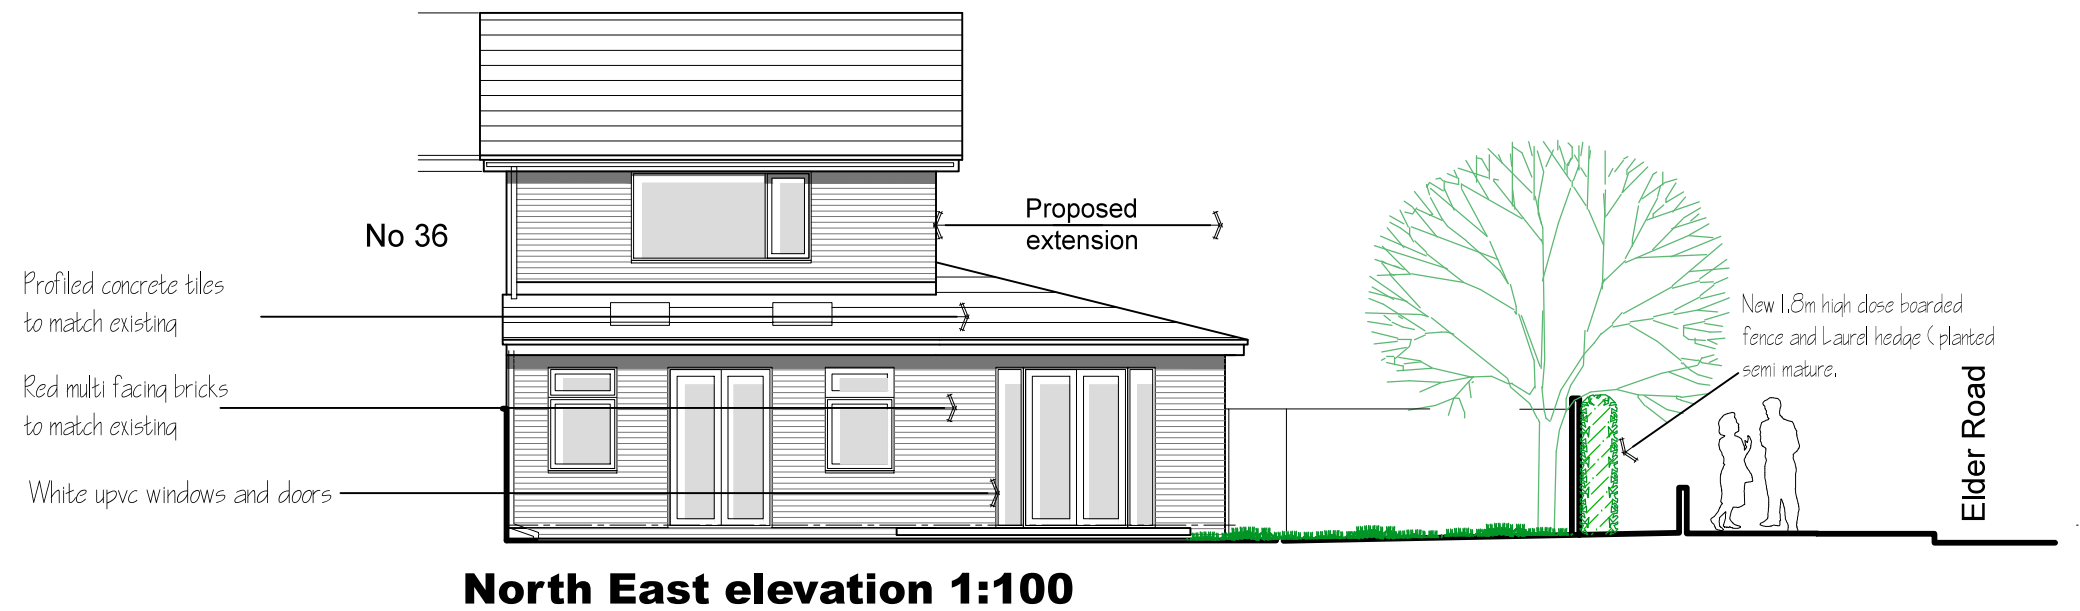

A 02.11.16 EXTENSION REDUCED IN DEPTH

steve hunting ba(hons) arch.....dipL arch
architectural and graphic designer

8 Somerset gardens, Bognor Regis, West Sussex, PO21 2AA Tel: 01243 822796 email: steve.sharch@googlemail.com

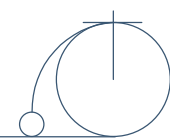

PROJECT: Proposed extension, 38 Elder Road, Havant. PO9 2UW
DRWG TITLE: PLANNING: As Proposed Elevations.
CLIENT: Mr & Mrs J Spencer

SCALE
1:100 @ A3
DRAWN BY
SH
DATE
Oct 16

PROJECT No
P16-015
REVISIONS
A

04