

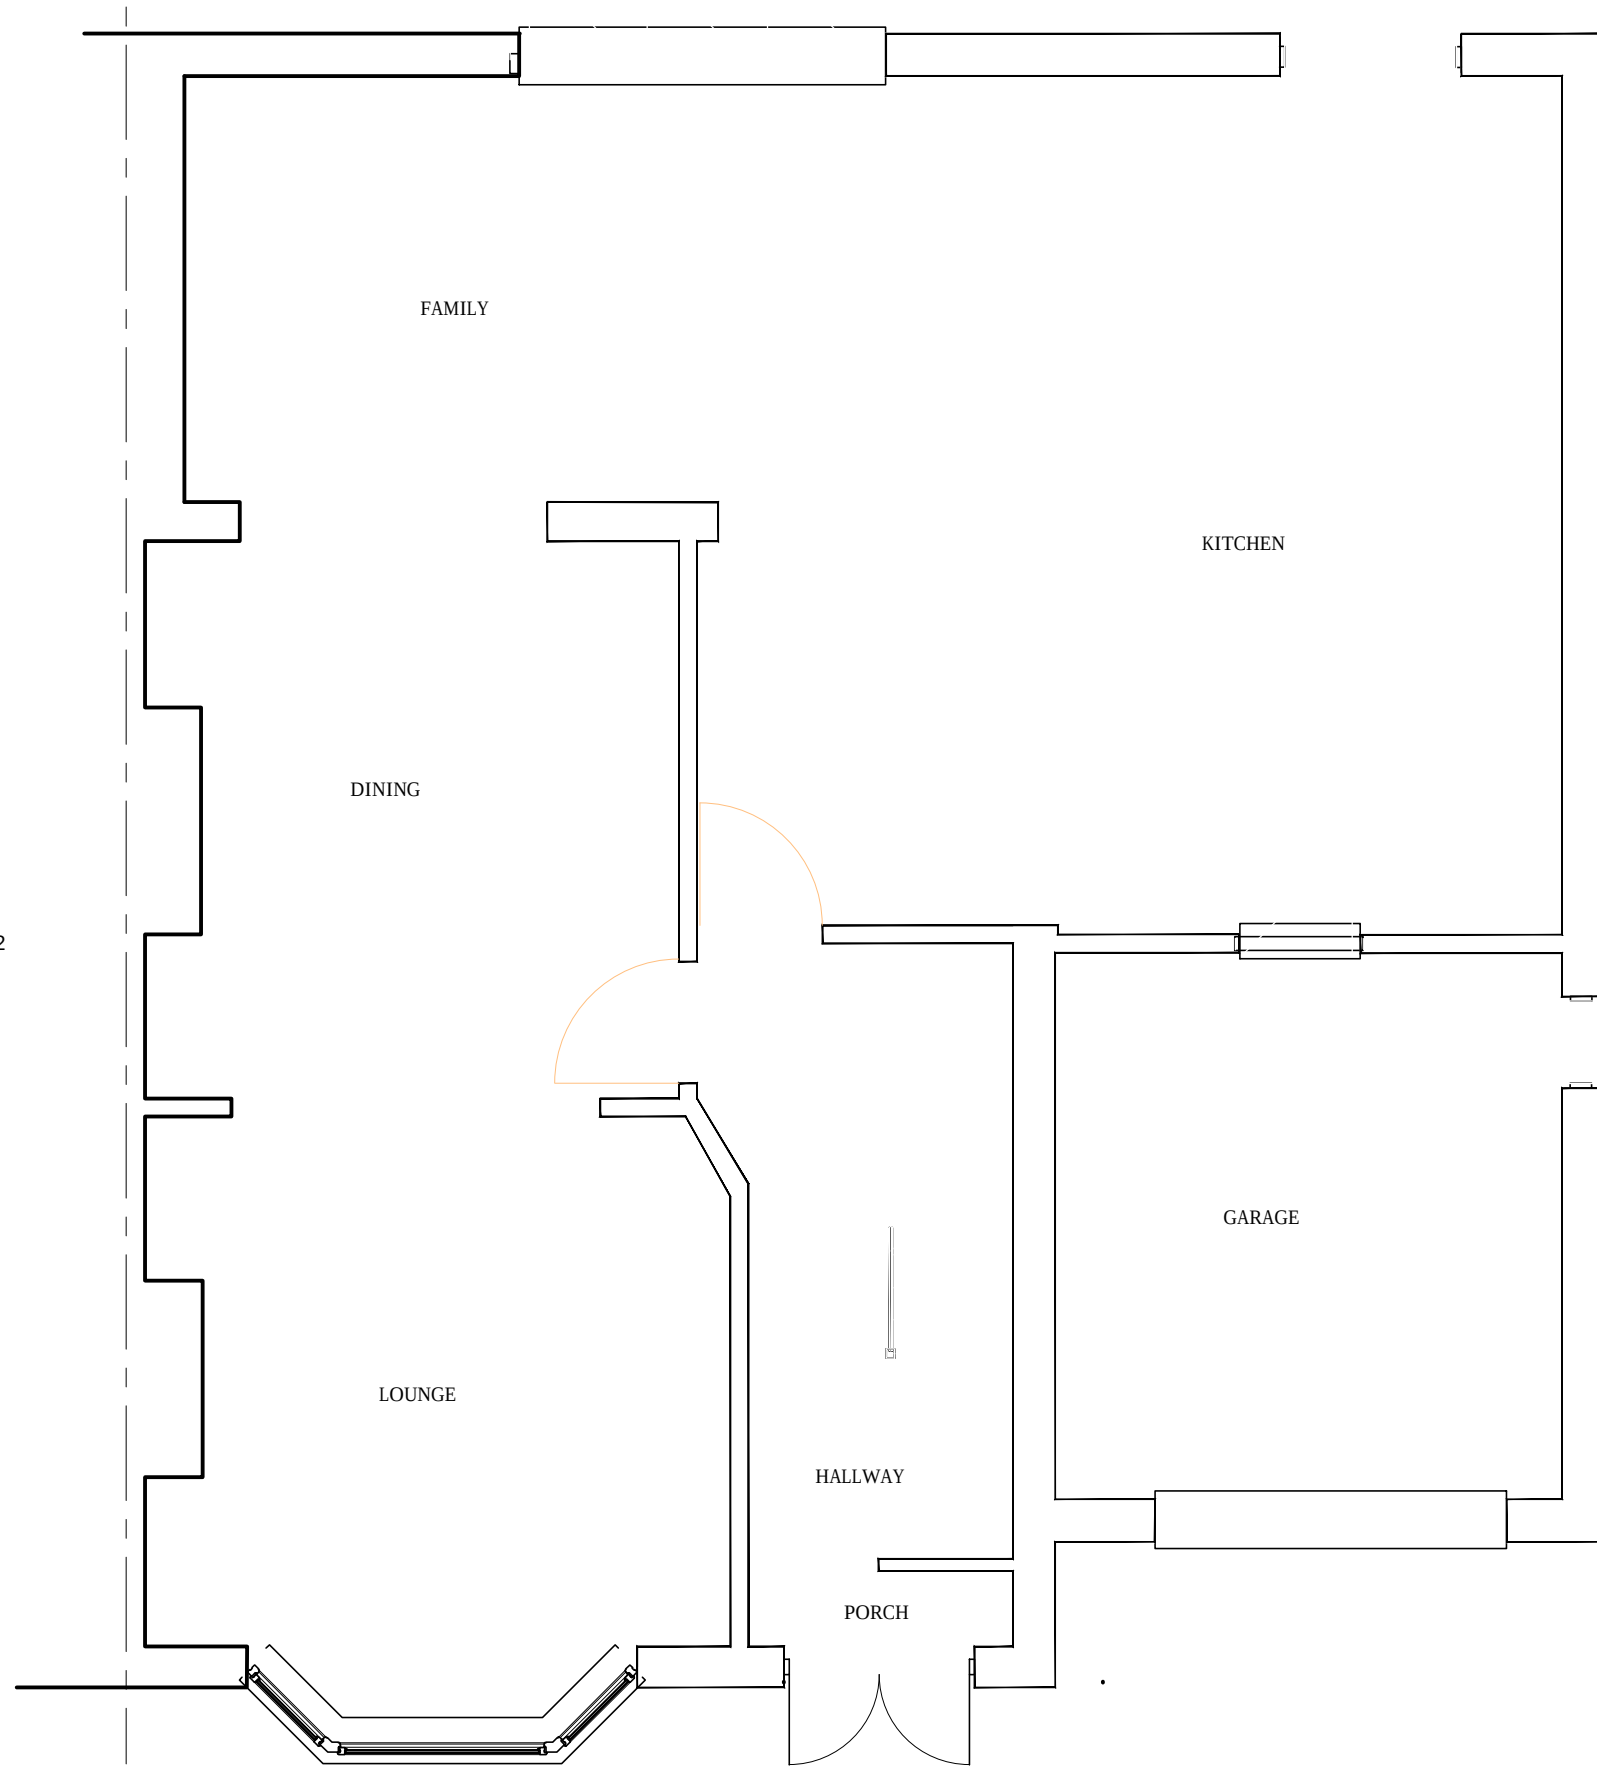
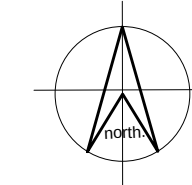
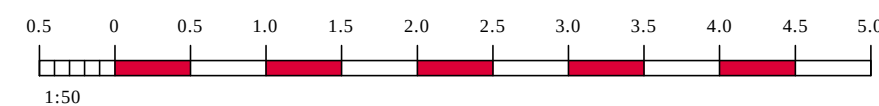


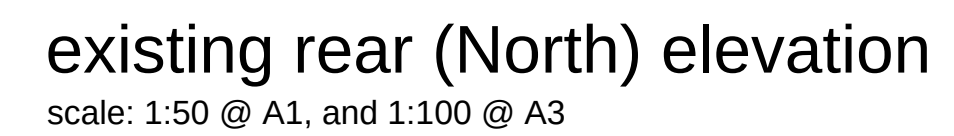

existing ground floor -
scale: 1:50 @ A1, and 1:100 @ A3

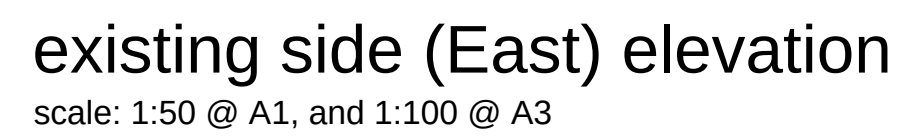

Block Plan

[illegible]

notes

this drawing is the copyright of the HRP Architects Ltd and must not be reproduced in whole or part or used for the execution of works without their permission.

all dimensions to be checked on site prior to commencement of construction works and the architect notified of any discrepancy.

figured dimensions are to be used in preference to scaled dimensions.

no deviation from this drawing will be permitted without prior consent of the architect.

all drawings are prepared subject to a full measured and structural survey of the buildings and site.

all structural work is subject to the appointment of a structural engineer to confirm and agree the structural proposals.

os promap licence no. 100020449.

		HRP Architects Ltd 18 Limerline Spur hilsea, portsmouth, hampshire, po3 5hj tel: 023 9269 1843 fax: 023 9263 9722 email: info@hrp-architects.com website: hrp-architects.com	
project	Proposed Loft conversion 20 Bedhampton Hill, Havant	drawn mmh date May 21	checked status Planning
detail	Existing plans & elevations	a1 scale as shown	a3 scale 8976 01
			rev