




EXISTING

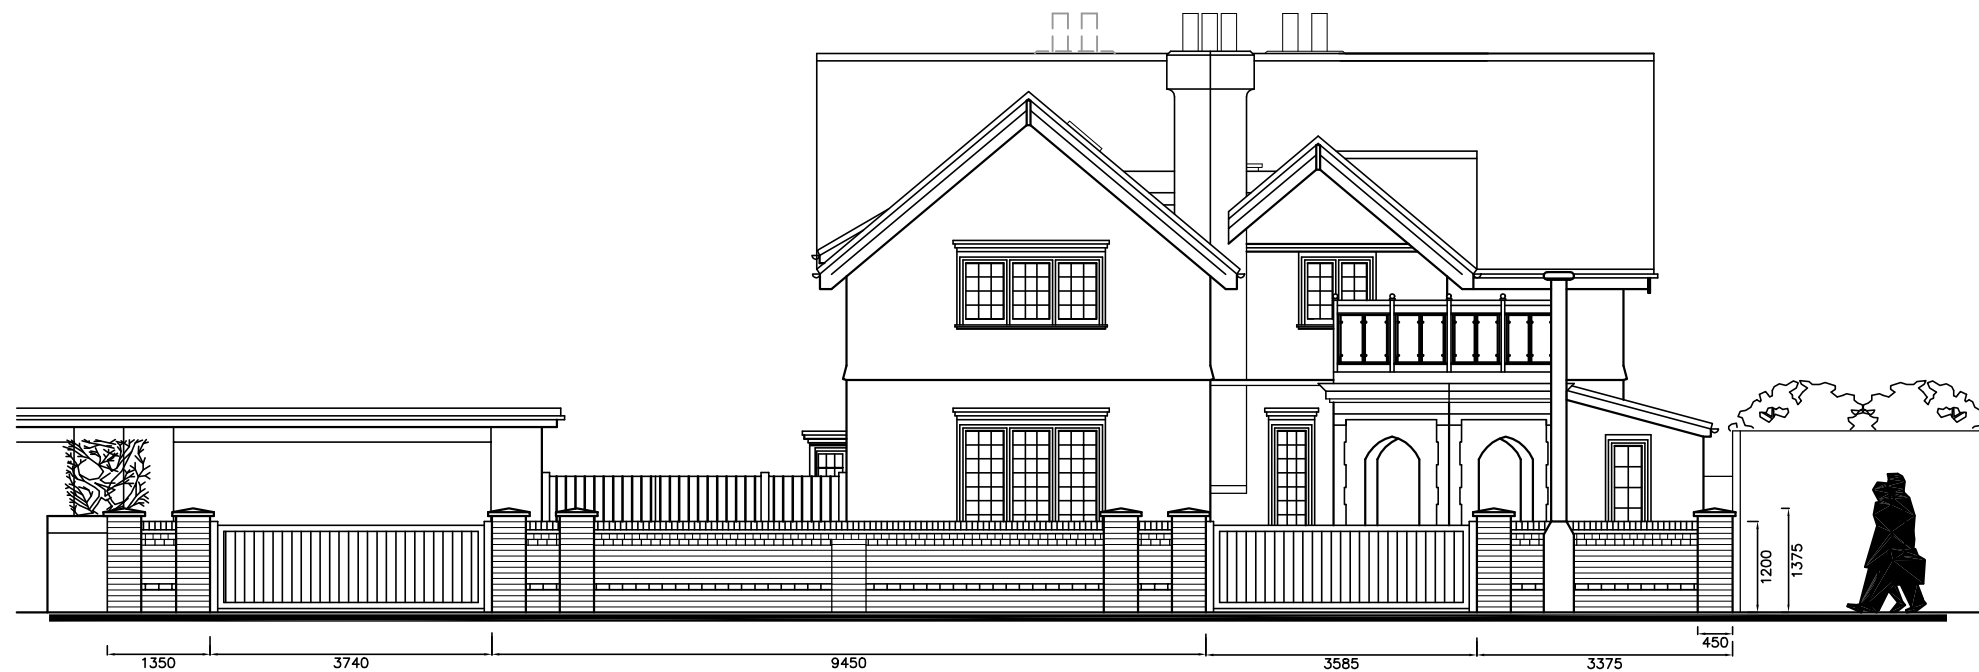


PROPOSED

5A Shawfield Road
Havant
P09 2SY

STREET ELEVATIONS

Revisions
A.

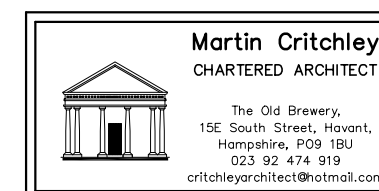

Scale A3 = 1:100
Drawn SAR/JHL
Date 25/10/16

metres

10

20

30

1656-502⁰