


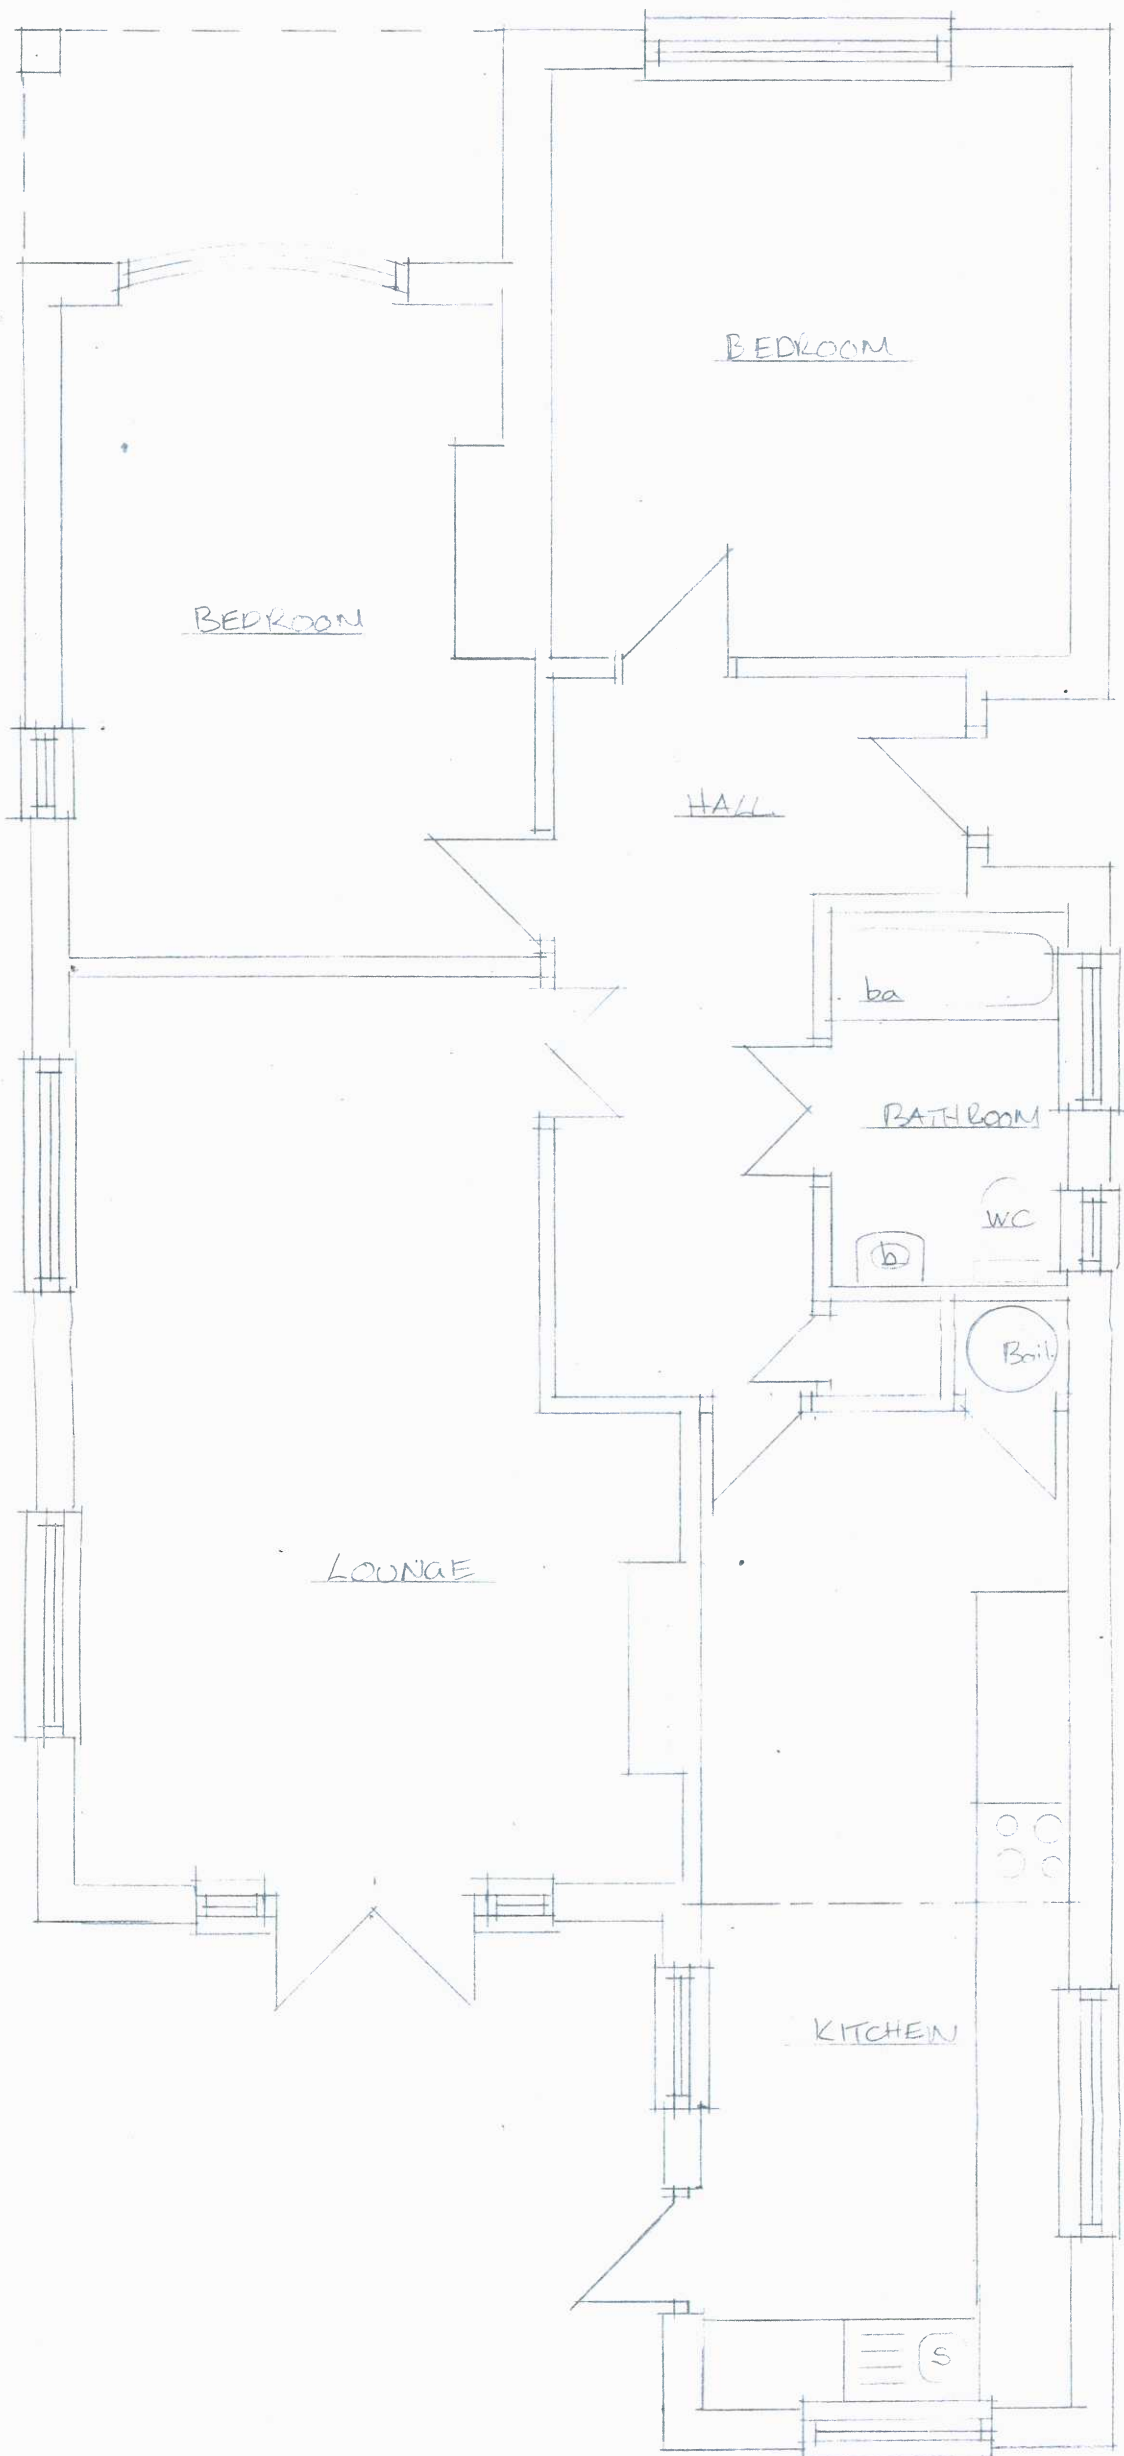

EXISTING GROUND FLOOR PLAN 1:150

HAVANT BOROUGH
COUNCIL

21 JUL 2016

RECEIVED

