



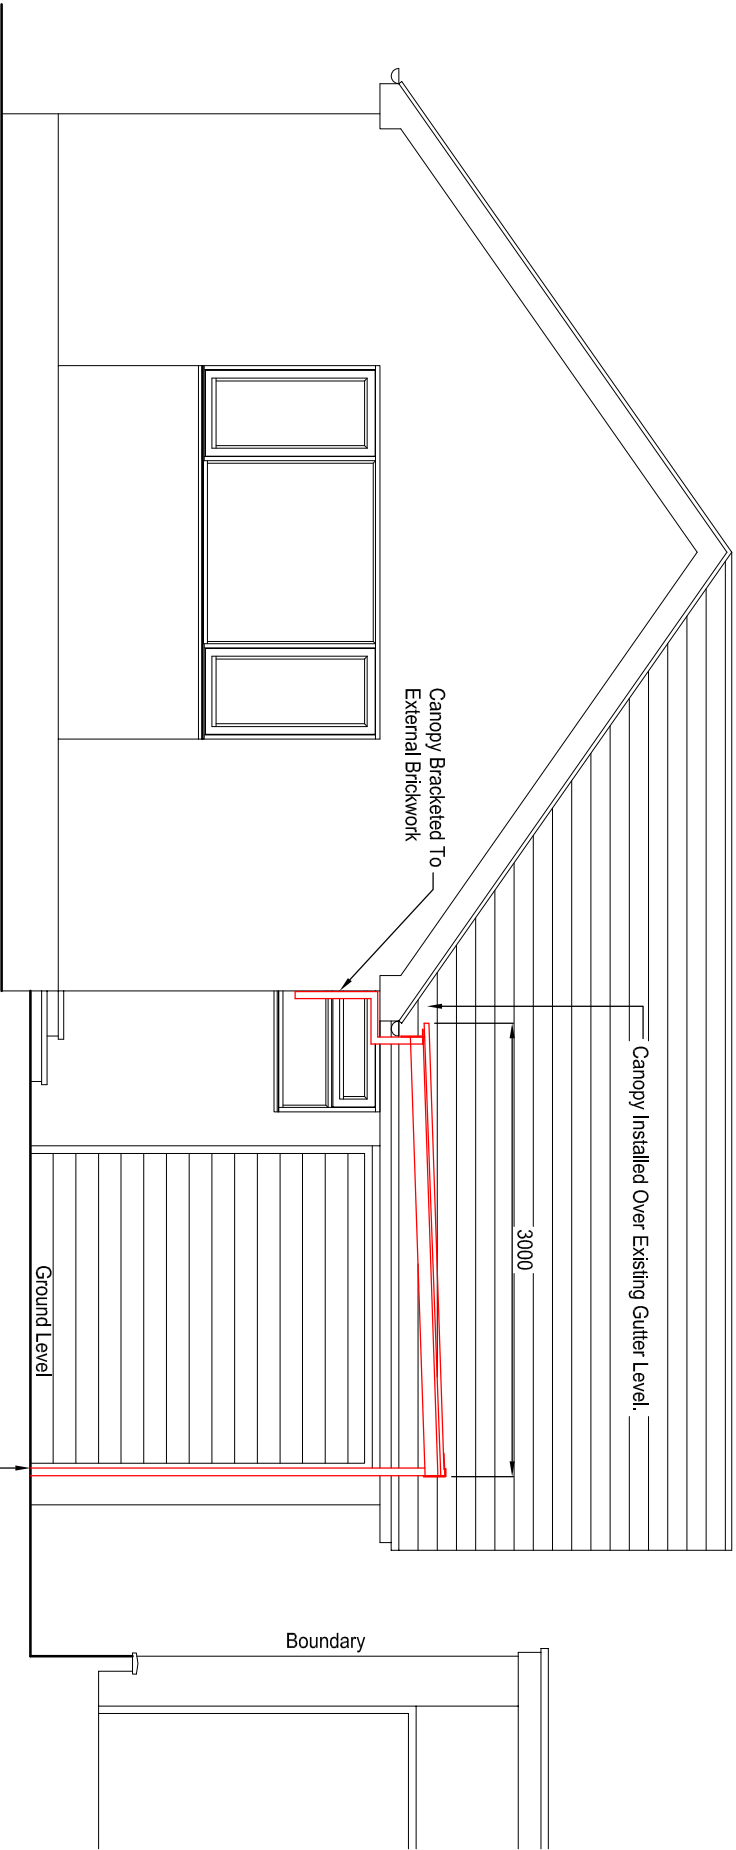

Proposed Front (North) Elevation
Scale 1:50

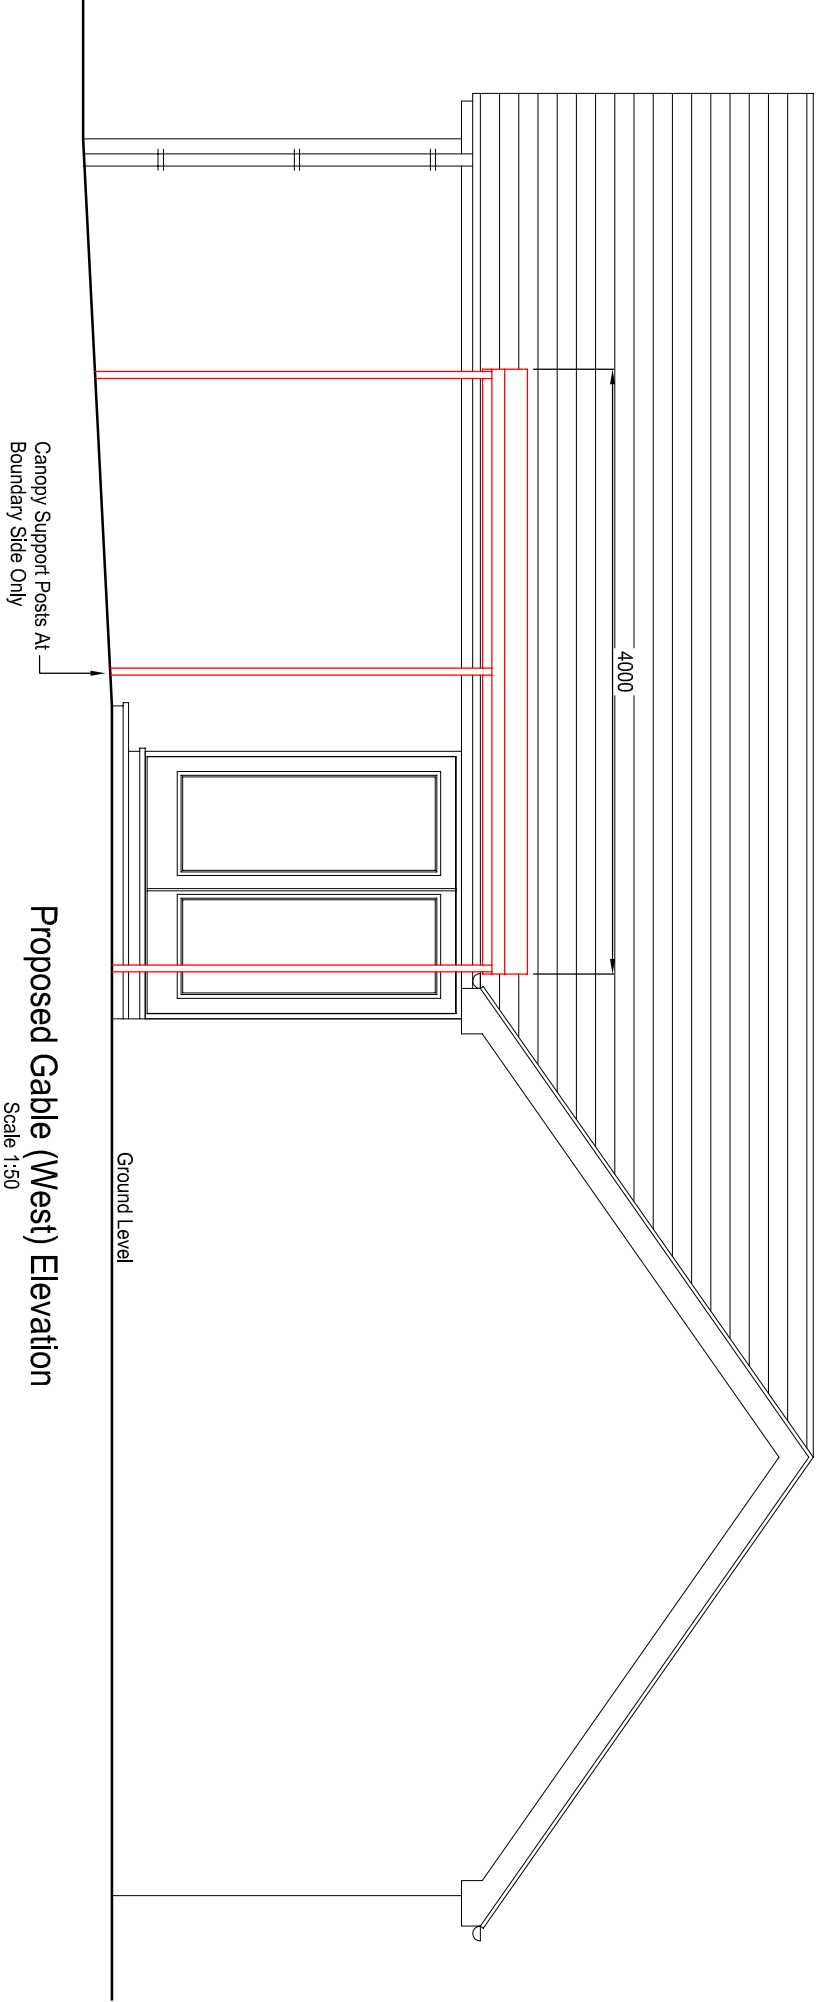

Proposed Gable (West) Elevation
Scale 1:50



Drawing Title: **Elevations As Proposed**

Drawn By: WJ Date: 16.04.16 Scale: 1:50 @ A3