


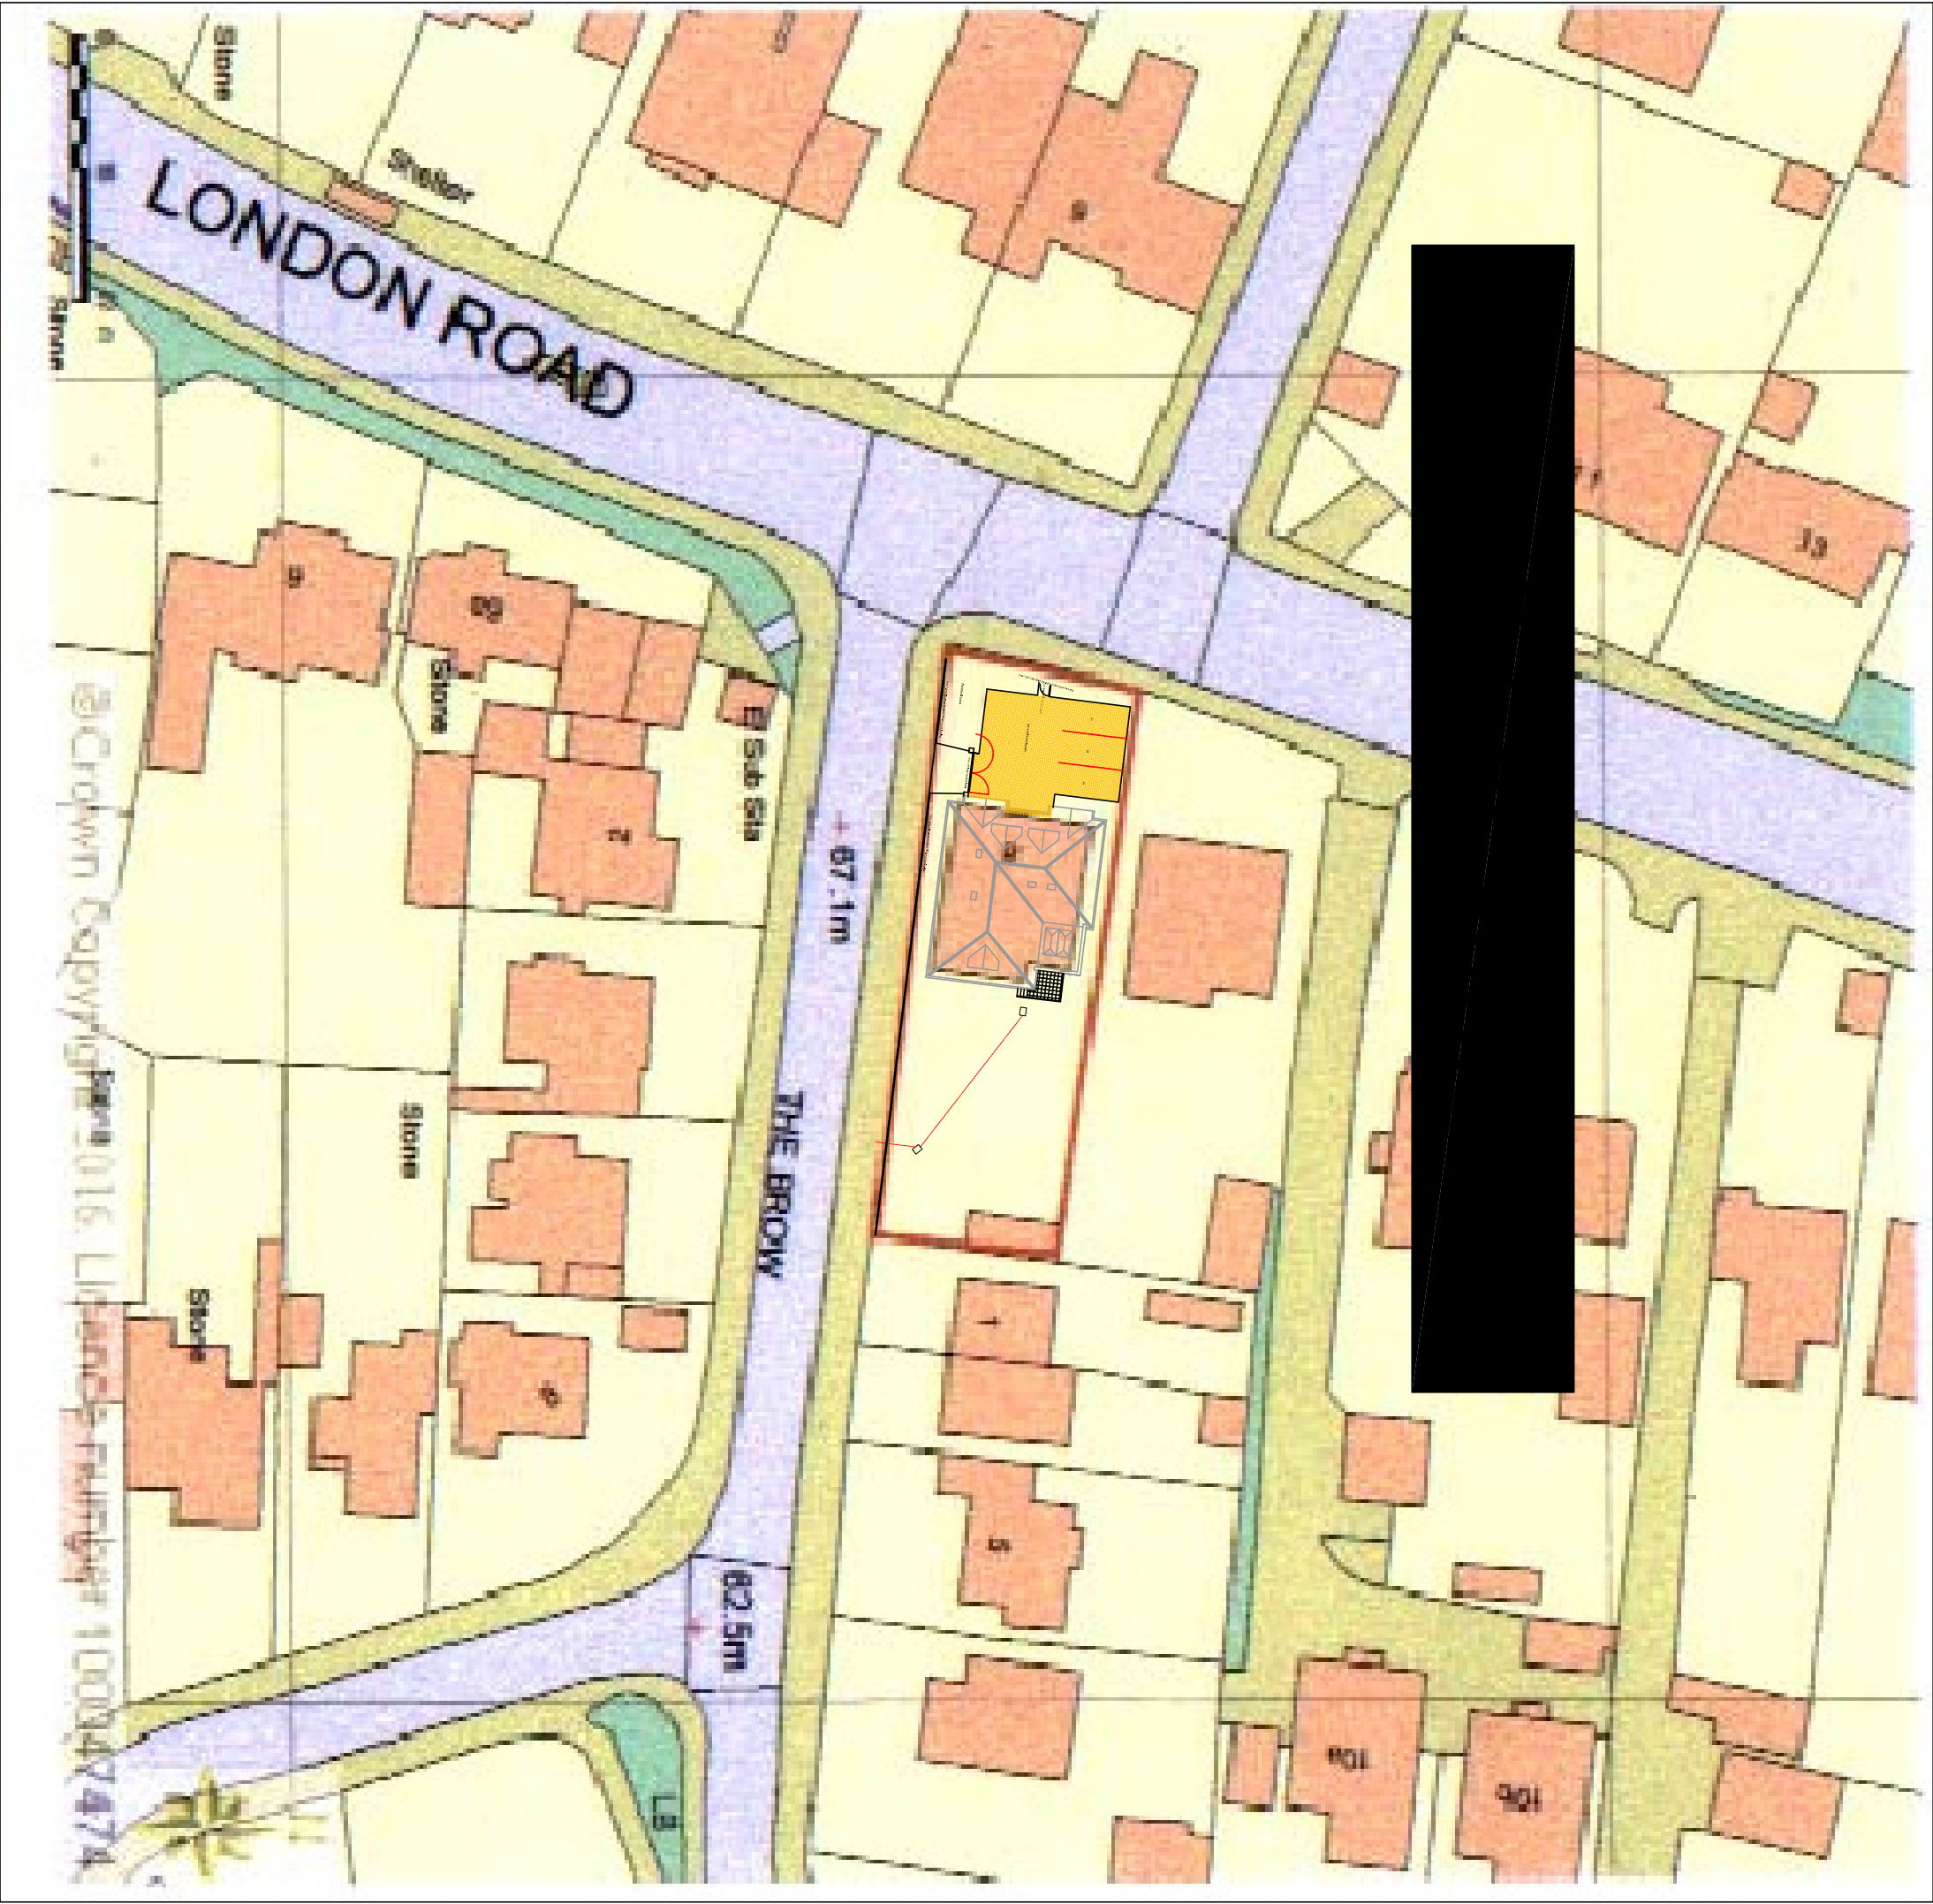

SCALE	TITLE
1/500	Proposed Loft Conversion
DATE	
April 2016	8, London Road - Witley
AUTHOR	DRAWING No
 P&P ARCHITECTS	BLOCK PLAN
PG	16/100/B01



PETER GALLOWAY PARTNERSHIP



ARCHITECTS

HAYMAN, HAMPSHIRE PO9 1BA

TEL 02392 46353 FAX 02392 46362